Exhibit A
United States Highway 50 and Colorado State Highway 92 Access Control Plan

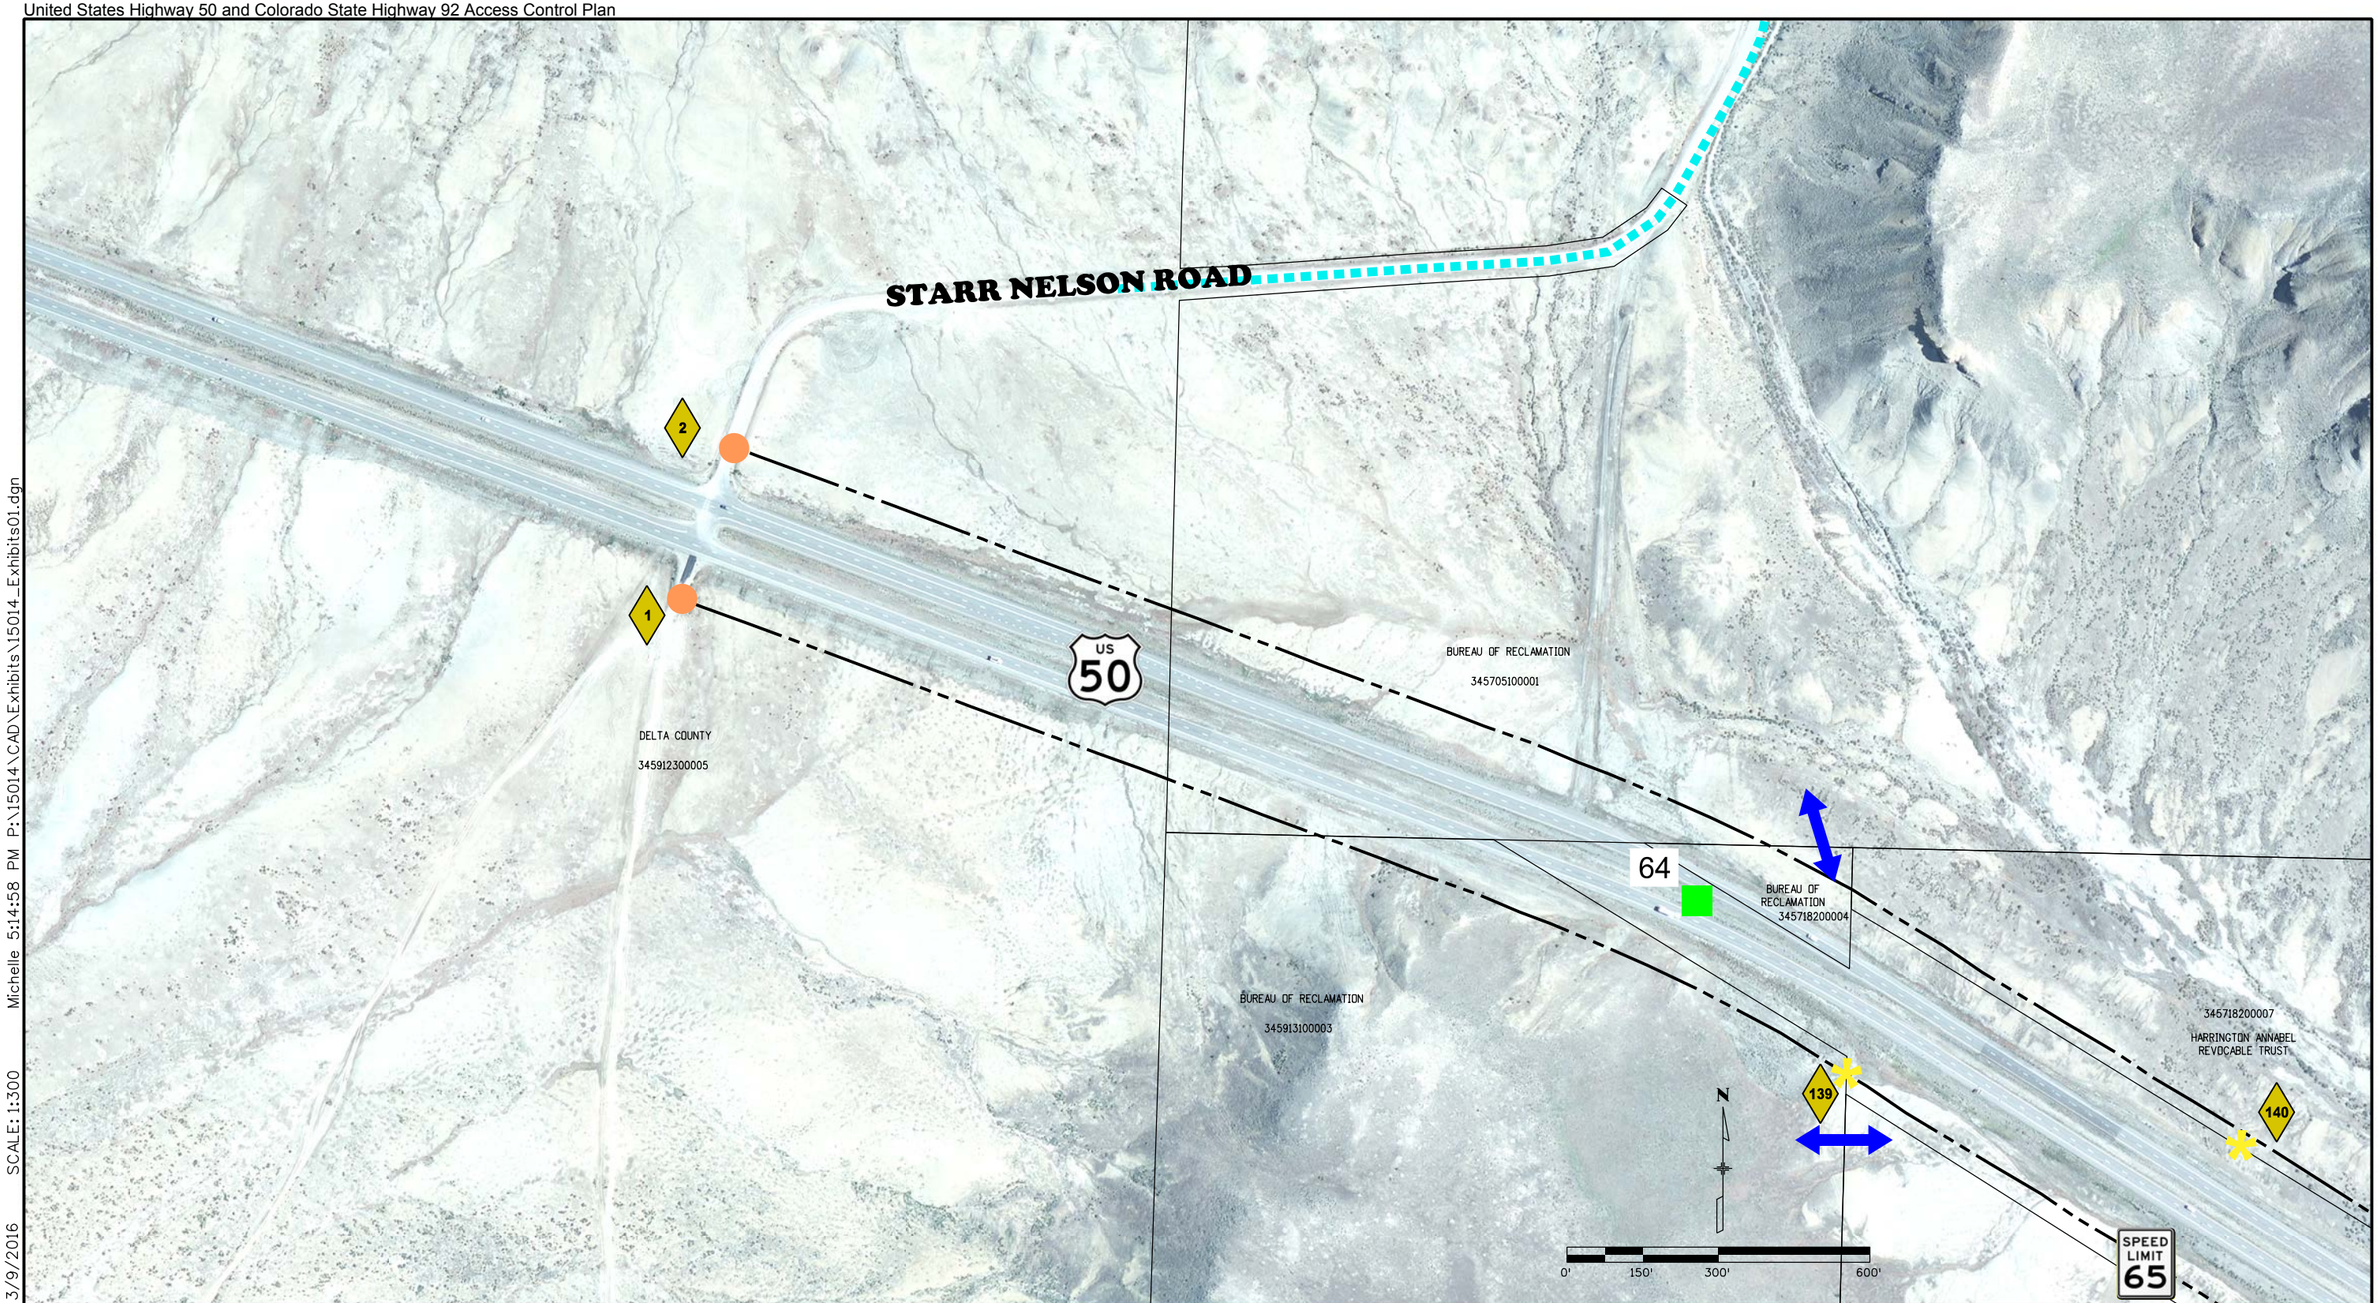

3/9/2016 SCALE: 1:300 Michelle 5:14:58 PM P:\15014\CAD\Exhibits\15014_Exhibits01.dgn

LEGEND:

- ## Access Point
- Full Movement
- Frontage Road Full Movement
- Milepost
- 3/4 Movement Left-In
- Right-In, Right-Out
- Close Existing Access Point
- Existing Signalized Intersection
- Cross Access for Shared Access Point
- Parcel Line
- Alternate Route (Conceptual)
- Delta City Boundary
- Orchard City Boundary
- Highway Right of Way
- A Access Control Line
- "C" Conditional
- "R" Residential Access
- "F" Field Access
- "D" Ditch
- Principal Arterial
- Proposed Principal Arterial
- Proposed Minor Arterial
- Proposed Collector
- Collector
- Proposed Alley
- Proposed Local Street

COLORADO Department of Transportation

City of DELTA

US 50 & SH 92 ACCESS EXHIBIT 1 OF 19

RP 63.586 TO RP 64.2

Stolfus

Exhibit A
United States Highway 50 and Colorado State Highway 92 Access Control Plan

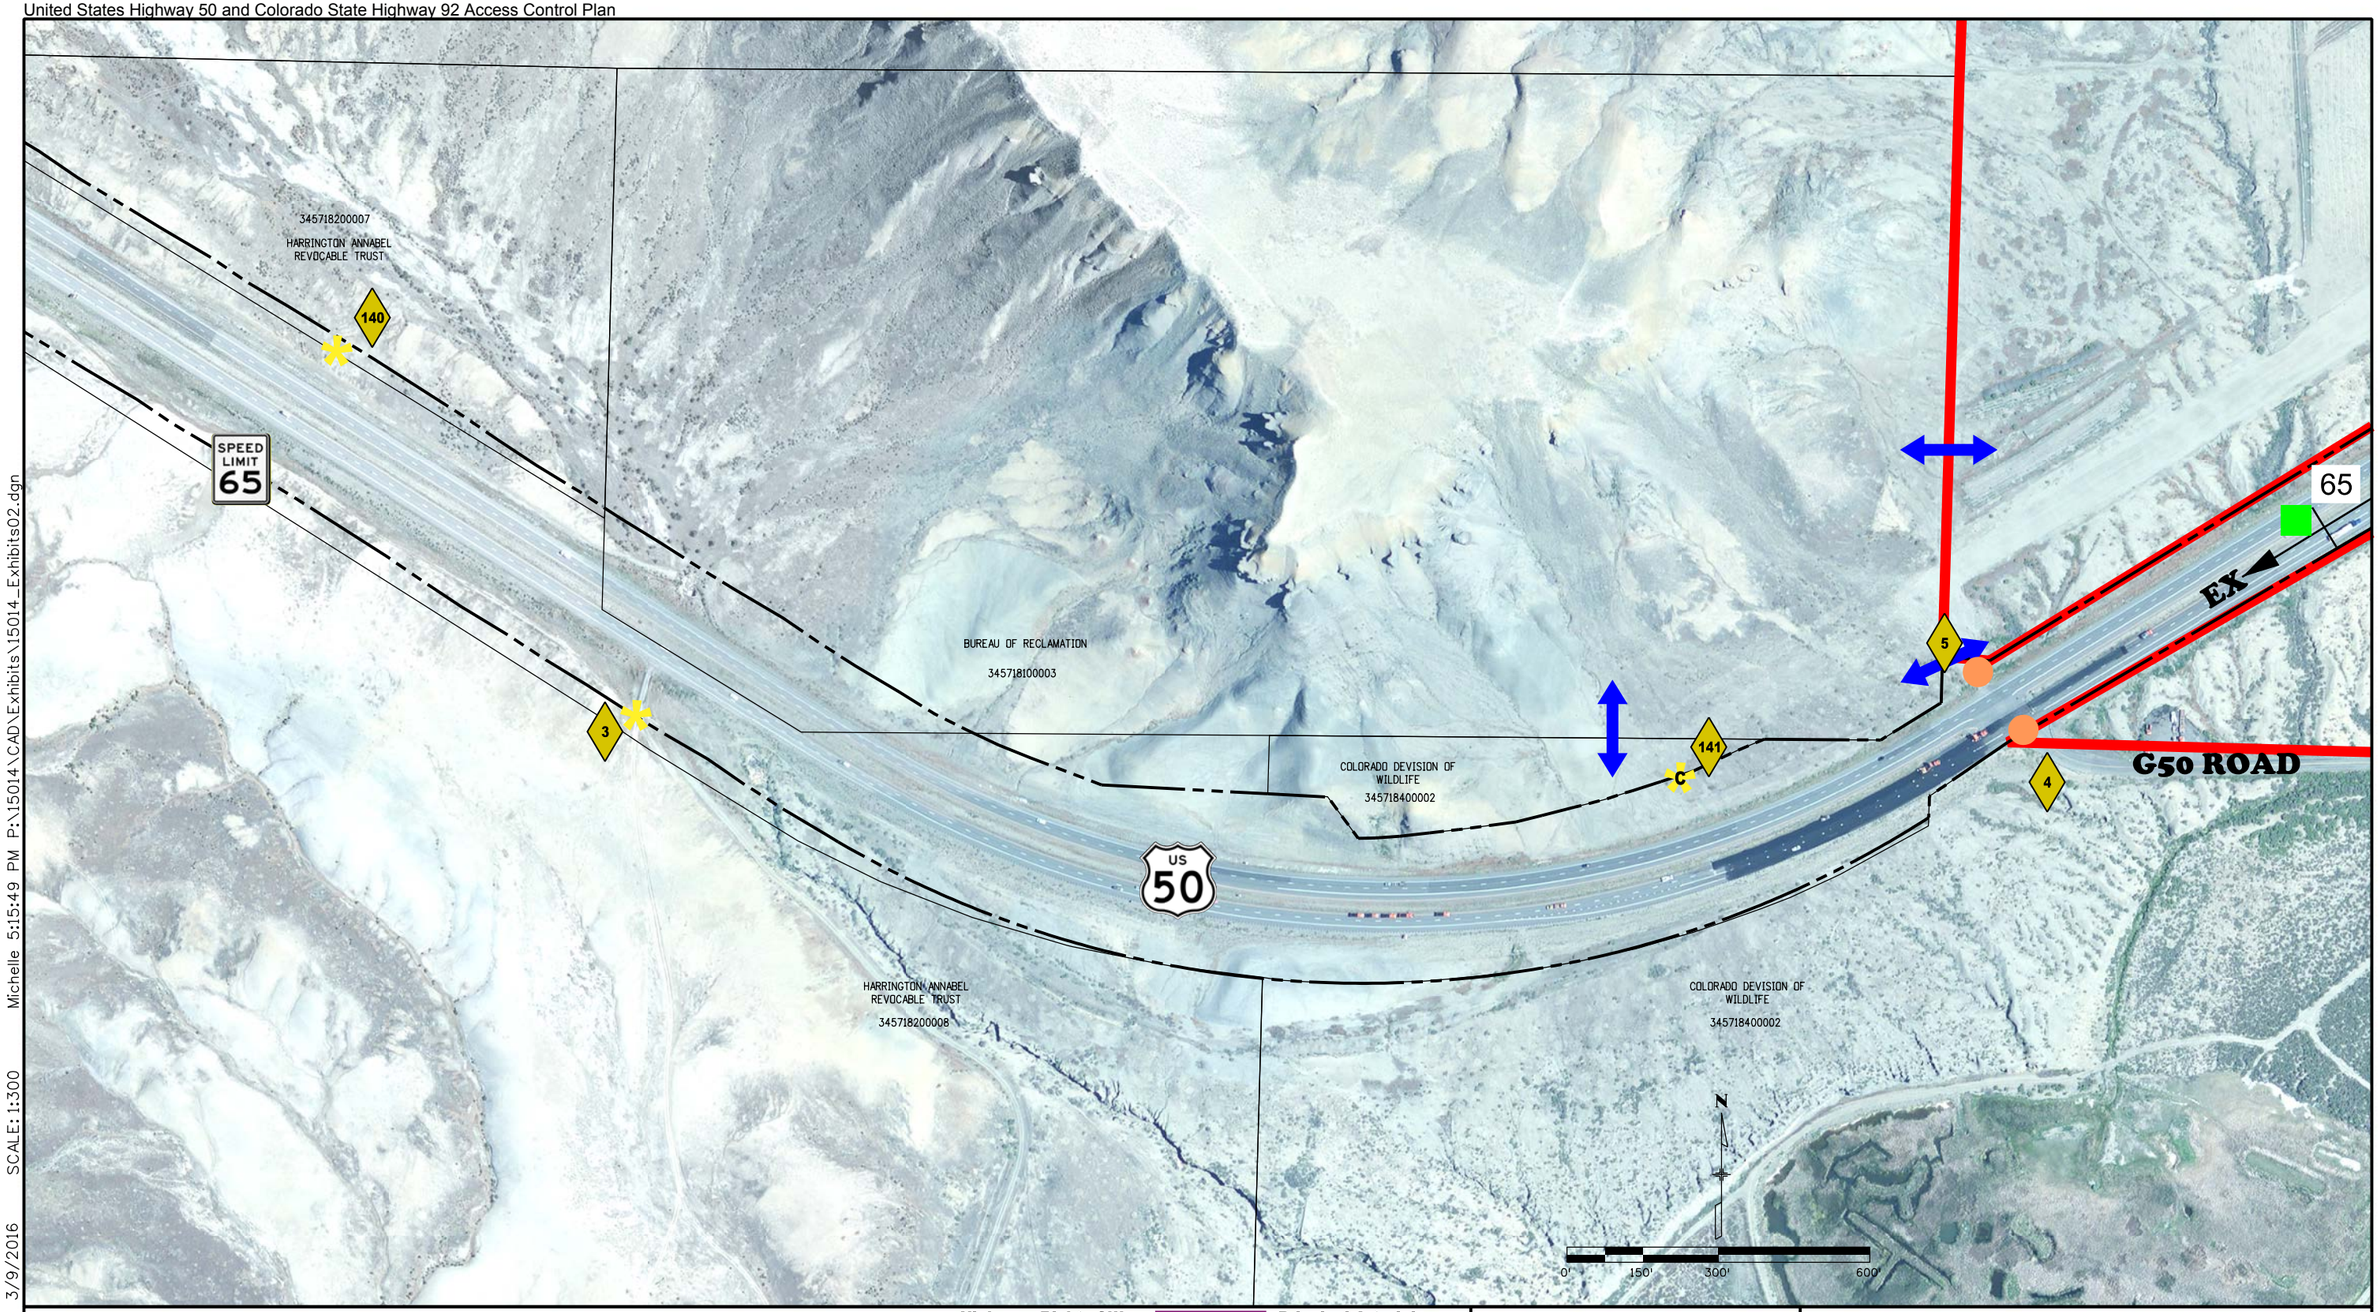

3/9/2016 SCALE: 1:300 Michelle 5:15:49 PM P:\15014\CAD\Exhibits\15014_Exhibits02.dgn

LEGEND:

- ## Access Point
- Full Movement
- Frontage Road Full Movement
- Milepost
- 3/4 Movement Left-In
- Right-In, Right-Out
- Close Existing Access Point
- Existing Signalized Intersection
- Cross Access for Shared Access Point
- Parcel Line
- Alternate Route (Conceptual)
- Delta City Boundary
- Orchard City Boundary
- Highway Right of Way
- Access Control Line
- "C" Conditional
- "R" Residential Access
- "F" Field Access
- "D" Ditch
- Principal Arterial
- Proposed Principal Arterial
- Proposed Minor Arterial
- Proposed Collector
- Collector
- Proposed Alley
- Proposed Local Street

COLORADO Department of Transportation

City of DELTA

US 50 & SH 92 ACCESS EXHIBIT
2 OF 19

RP 64.2 TO RP 65.0

Stolfus

Exhibit A
United States Highway 50 and Colorado State Highway 92 Access Control Plan

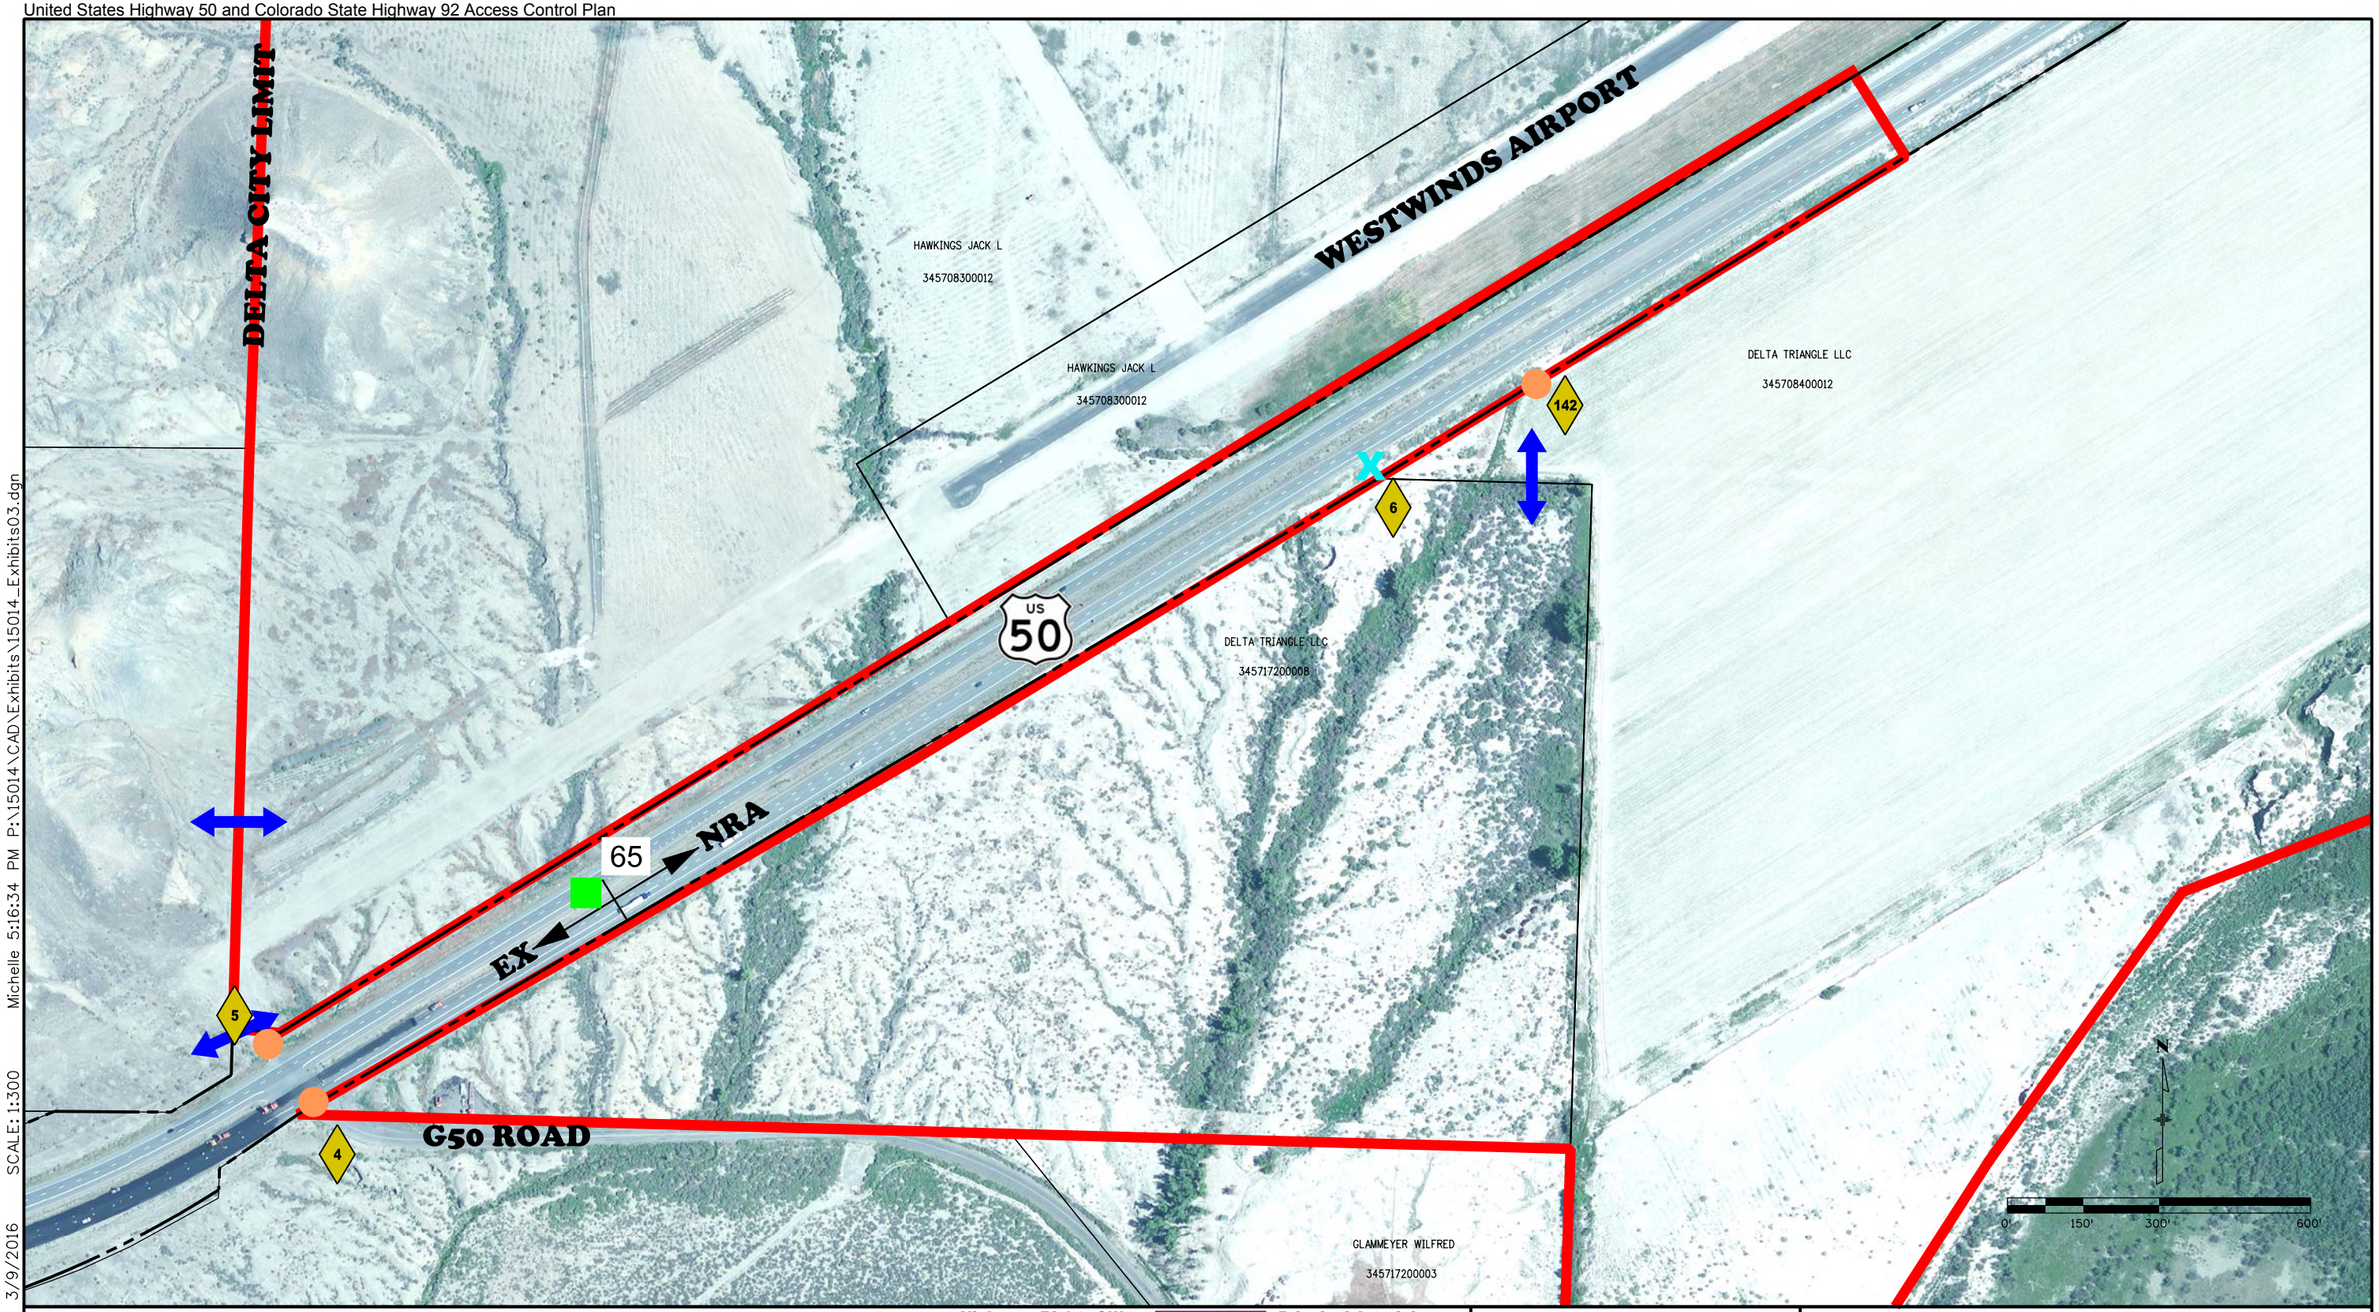

3/9/2016 SCALE: 1:300 Michelle 5:16:34 PM P:\15014\CAD\Exhibits\15014_Exhibits03.dgn

LEGEND:

- Access Point
- Full Movement
- Frontage Road Full Movement
- Milepost
- 3/4 Movement Left-In
- Right-In, Right-Out
- Close Existing Access Point
- Existing Signalized Intersection
- Cross Access for Shared Access Point
- Parcel Line
- Alternate Route (Conceptual)
- Delta City Boundary
- Orchard City Boundary
- Highway Right of Way
- Access Control Line
- "C" Conditional
- "R" Residential Access
- "F" Field Access
- "D" Ditch
- Principal Arterial
- Proposed Principal Arterial
- Proposed Minor Arterial
- Proposed Collector
- Collector
- Proposed Alley
- Proposed Local Street

COLORADO Department of Transportation

City of DELTA

US 50 & SH 92 ACCESS EXHIBIT 3 OF 19

RP 64.9 TO RP 65.6

Stolfus

Exhibit A
United States Highway 50 and Colorado State Highway 92 Access Control Plan

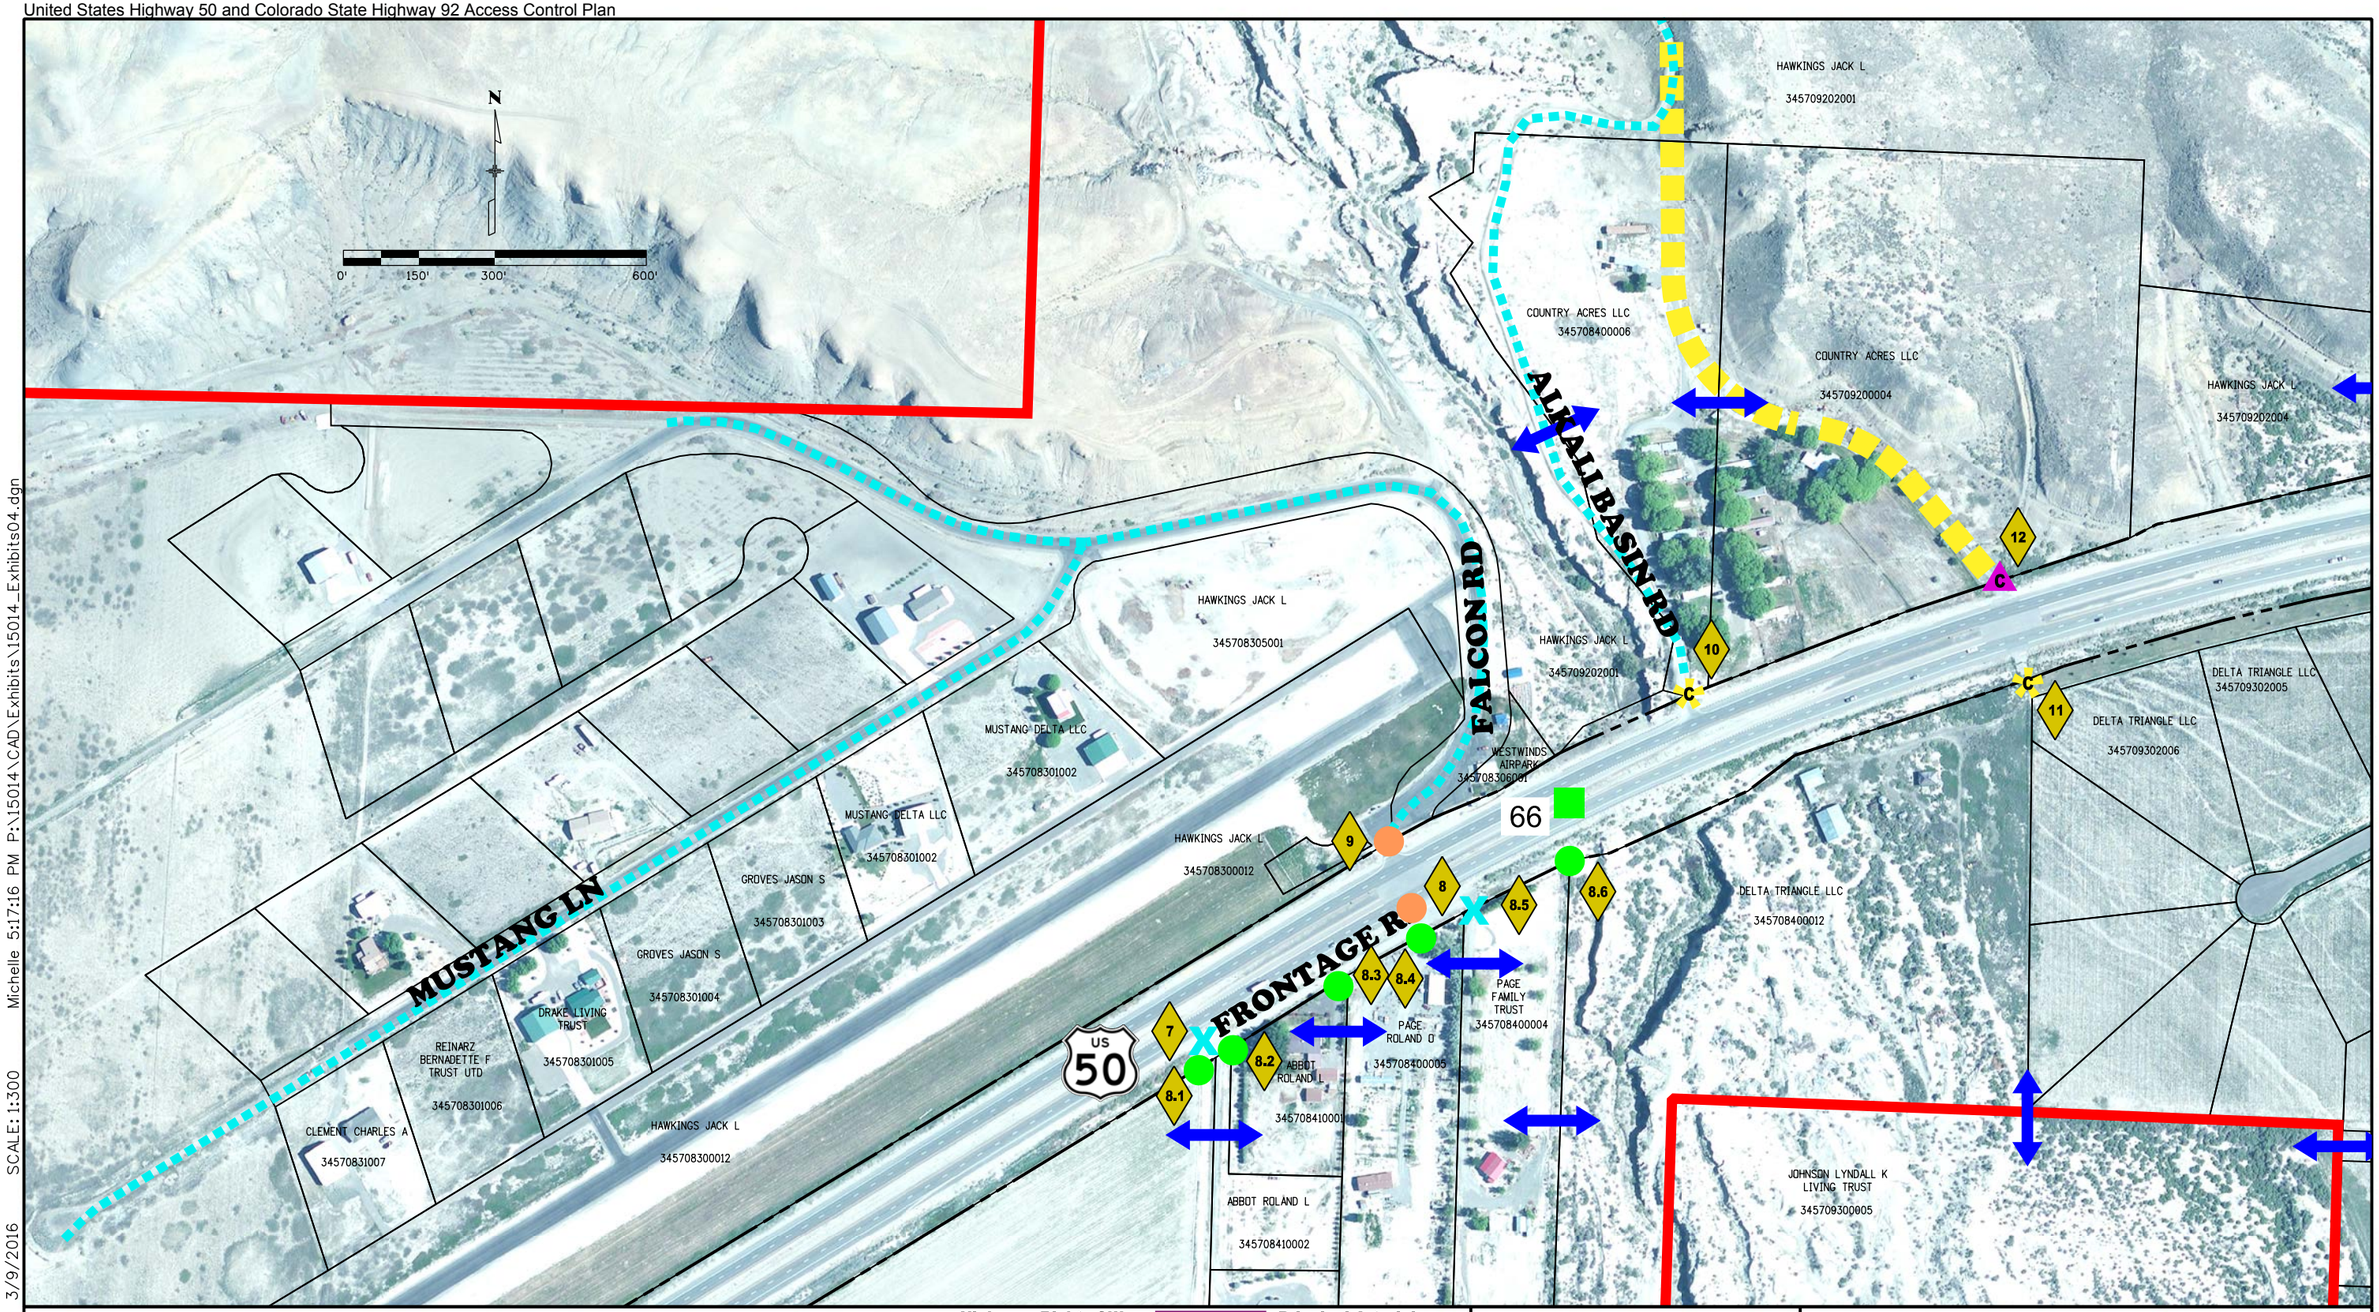

3/9/2016 SCALE:1:300 Michelle 5:17:16 PM P:\15014\CAD\Exhibits\15014_Exhibits04.dgn

LEGEND:

- ## Access Point
- Full Movement
- Frontage Road Full Movement
- Milepost
- 3/4 Movement Left-In
- Right-In, Right-Out
- Close Existing Access Point
- Existing Signalized Intersection
- Cross Access for Shared Access Point
- Parcel Line
- Alternate Route (Conceptual)
- Delta City Boundary
- Orchard City Boundary
- Highway Right of Way
- Access Control Line
- "C" Conditional
- "R" Residential Access
- "F" Field Access
- "D" Ditch
- Principal Arterial
- Proposed Principal Arterial
- Proposed Minor Arterial
- Proposed Collector
- Collector
- Proposed Alley
- Proposed Local Street

COLORADO Department of Transportation

City of Delta

US 50 & SH 92 ACCESS EXHIBIT
4 OF 19

RP 65.6 TO RP 66.3

Stolfus

Exhibit A
United States Highway 50 and Colorado State Highway 92 Access Control Plan

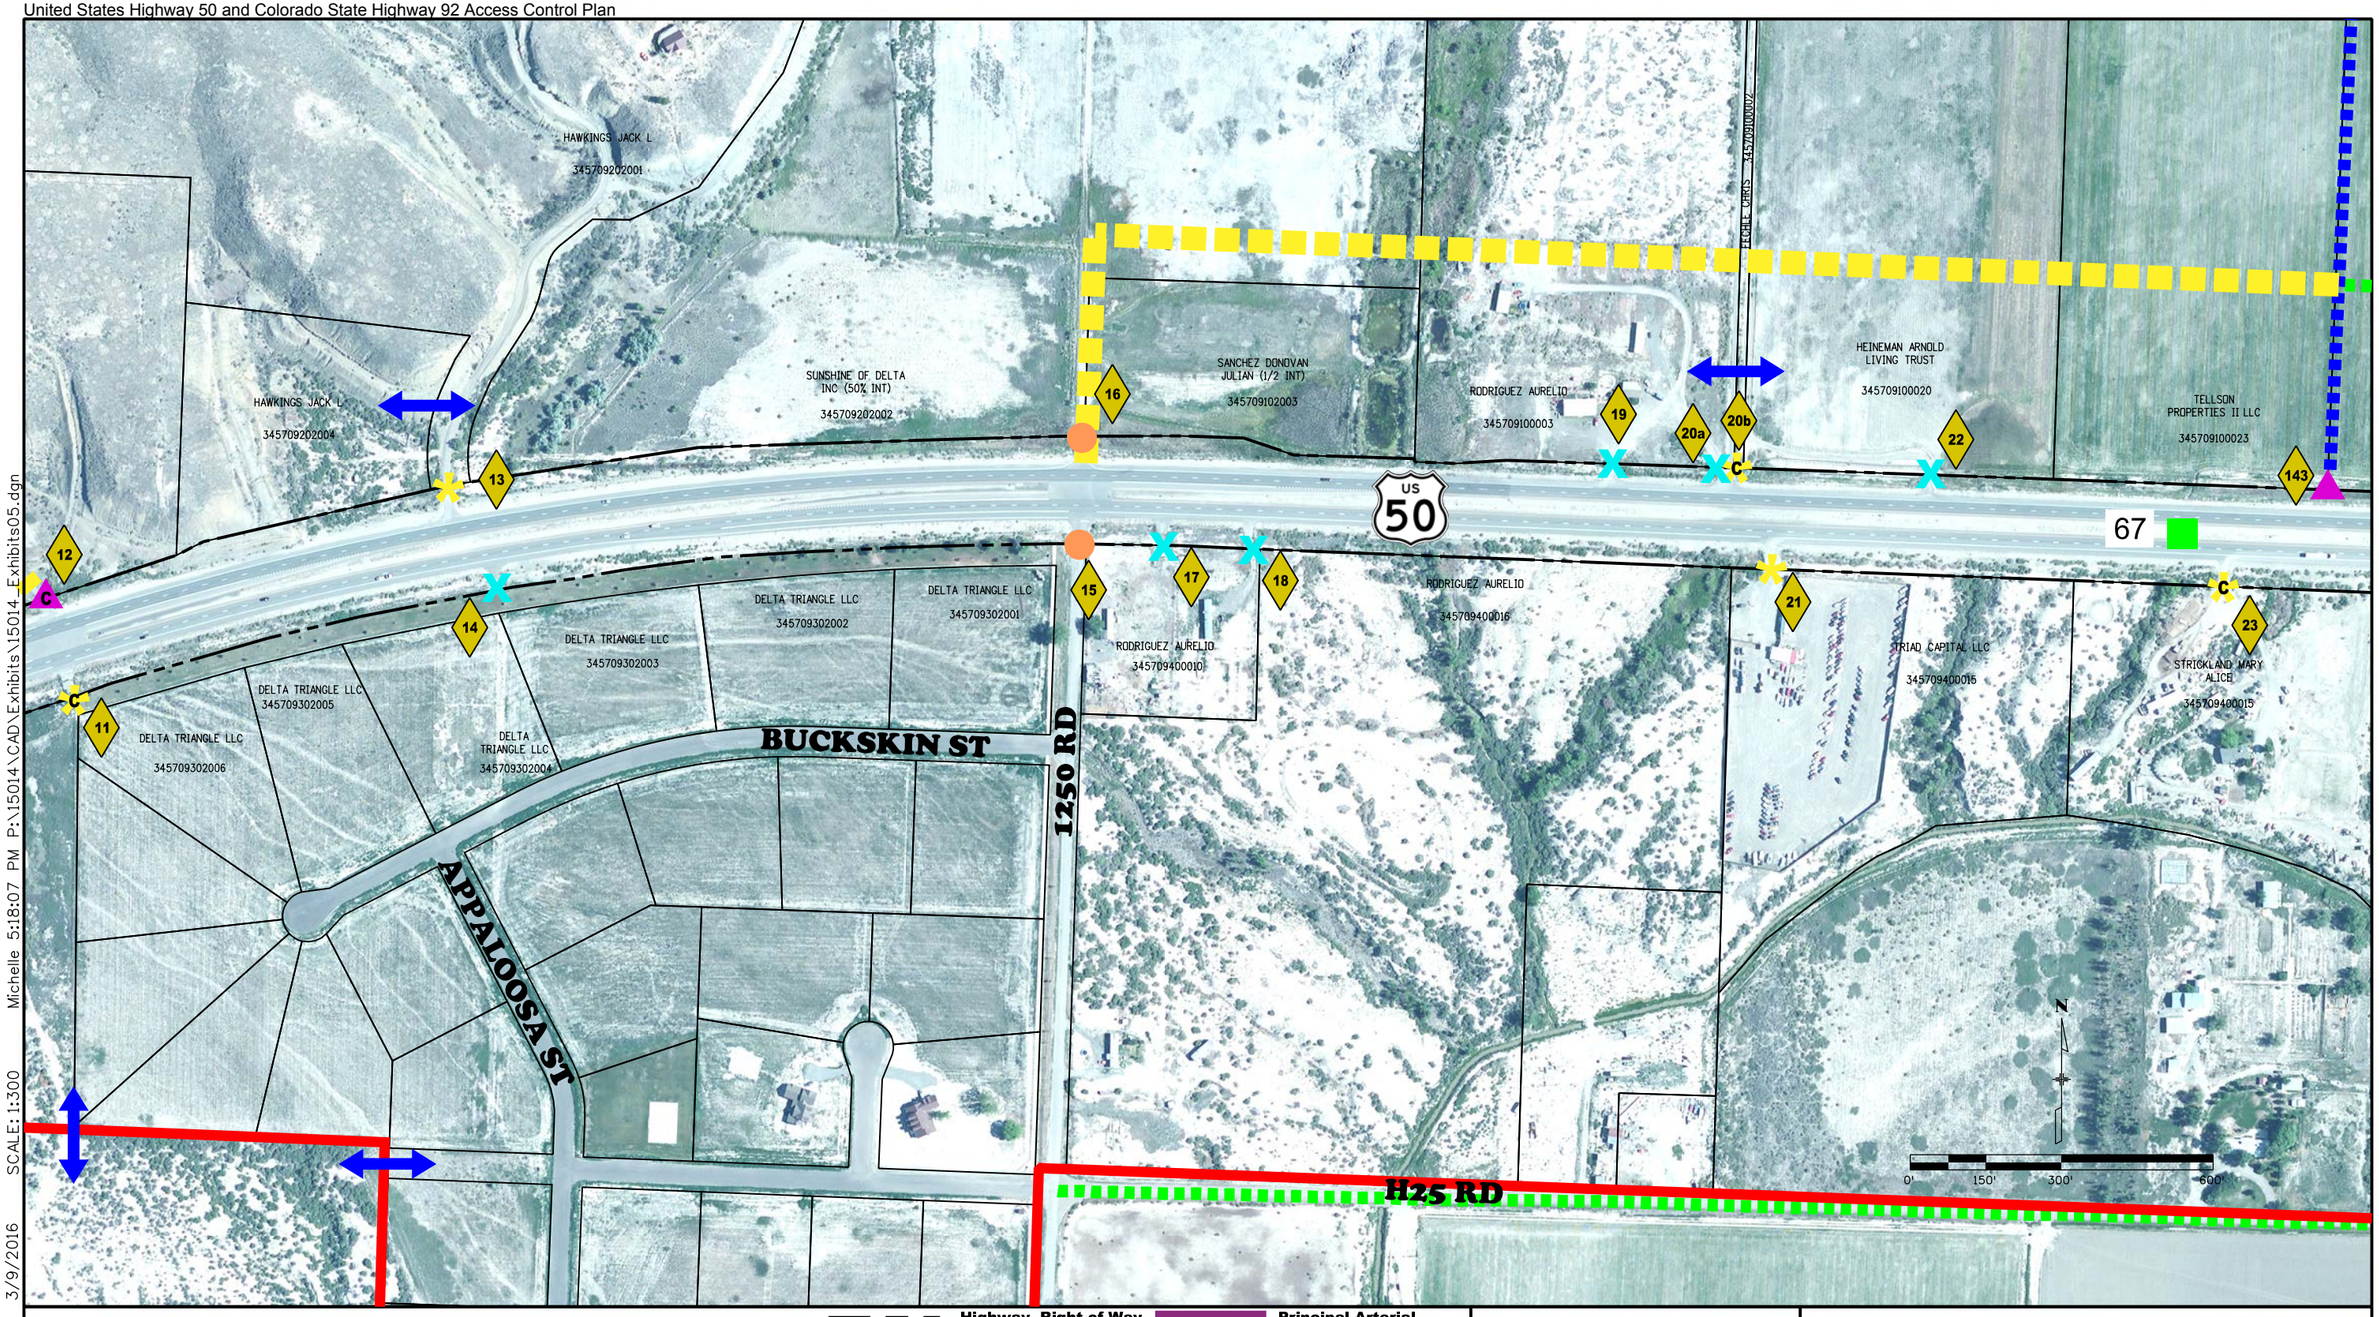

SCALE: 1:300 Michelle 5:18:07 PM P:\15014\CAD\Exhibits\15014_Exhibits05.dgn
3/9/2016

LEGEND:

- Access Point
- Full Movement
- Frontage Road Full Movement
- Milepost
- 3/4 Movement Left-In
- Right-In, Right-Out
- Close Existing Access Point
- Existing Signalized Intersection
- Cross Access for Shared Access Point
- Parcel Line
- Alternate Route (Conceptual)
- Delta City Boundary
- Orchard City Boundary
- Highway Right of Way
- Access Control Line
- "C" Conditional
- "R" Residential Access
- "F" Field Access
- "D" Ditch
- Principal Arterial
- Proposed Principal Arterial
- Proposed Minor Arterial
- Proposed Collector
- Collector
- Proposed Alley
- Proposed Local Street

COLORADO Department of Transportation

City of DELTA

US 50 & SH 92 ACCESS EXHIBIT
5 OF 19

RP 66.2 TO RP 67.1

Stolfus

Exhibit A
United States Highway 50 and Colorado State Highway 92 Access Control Plan

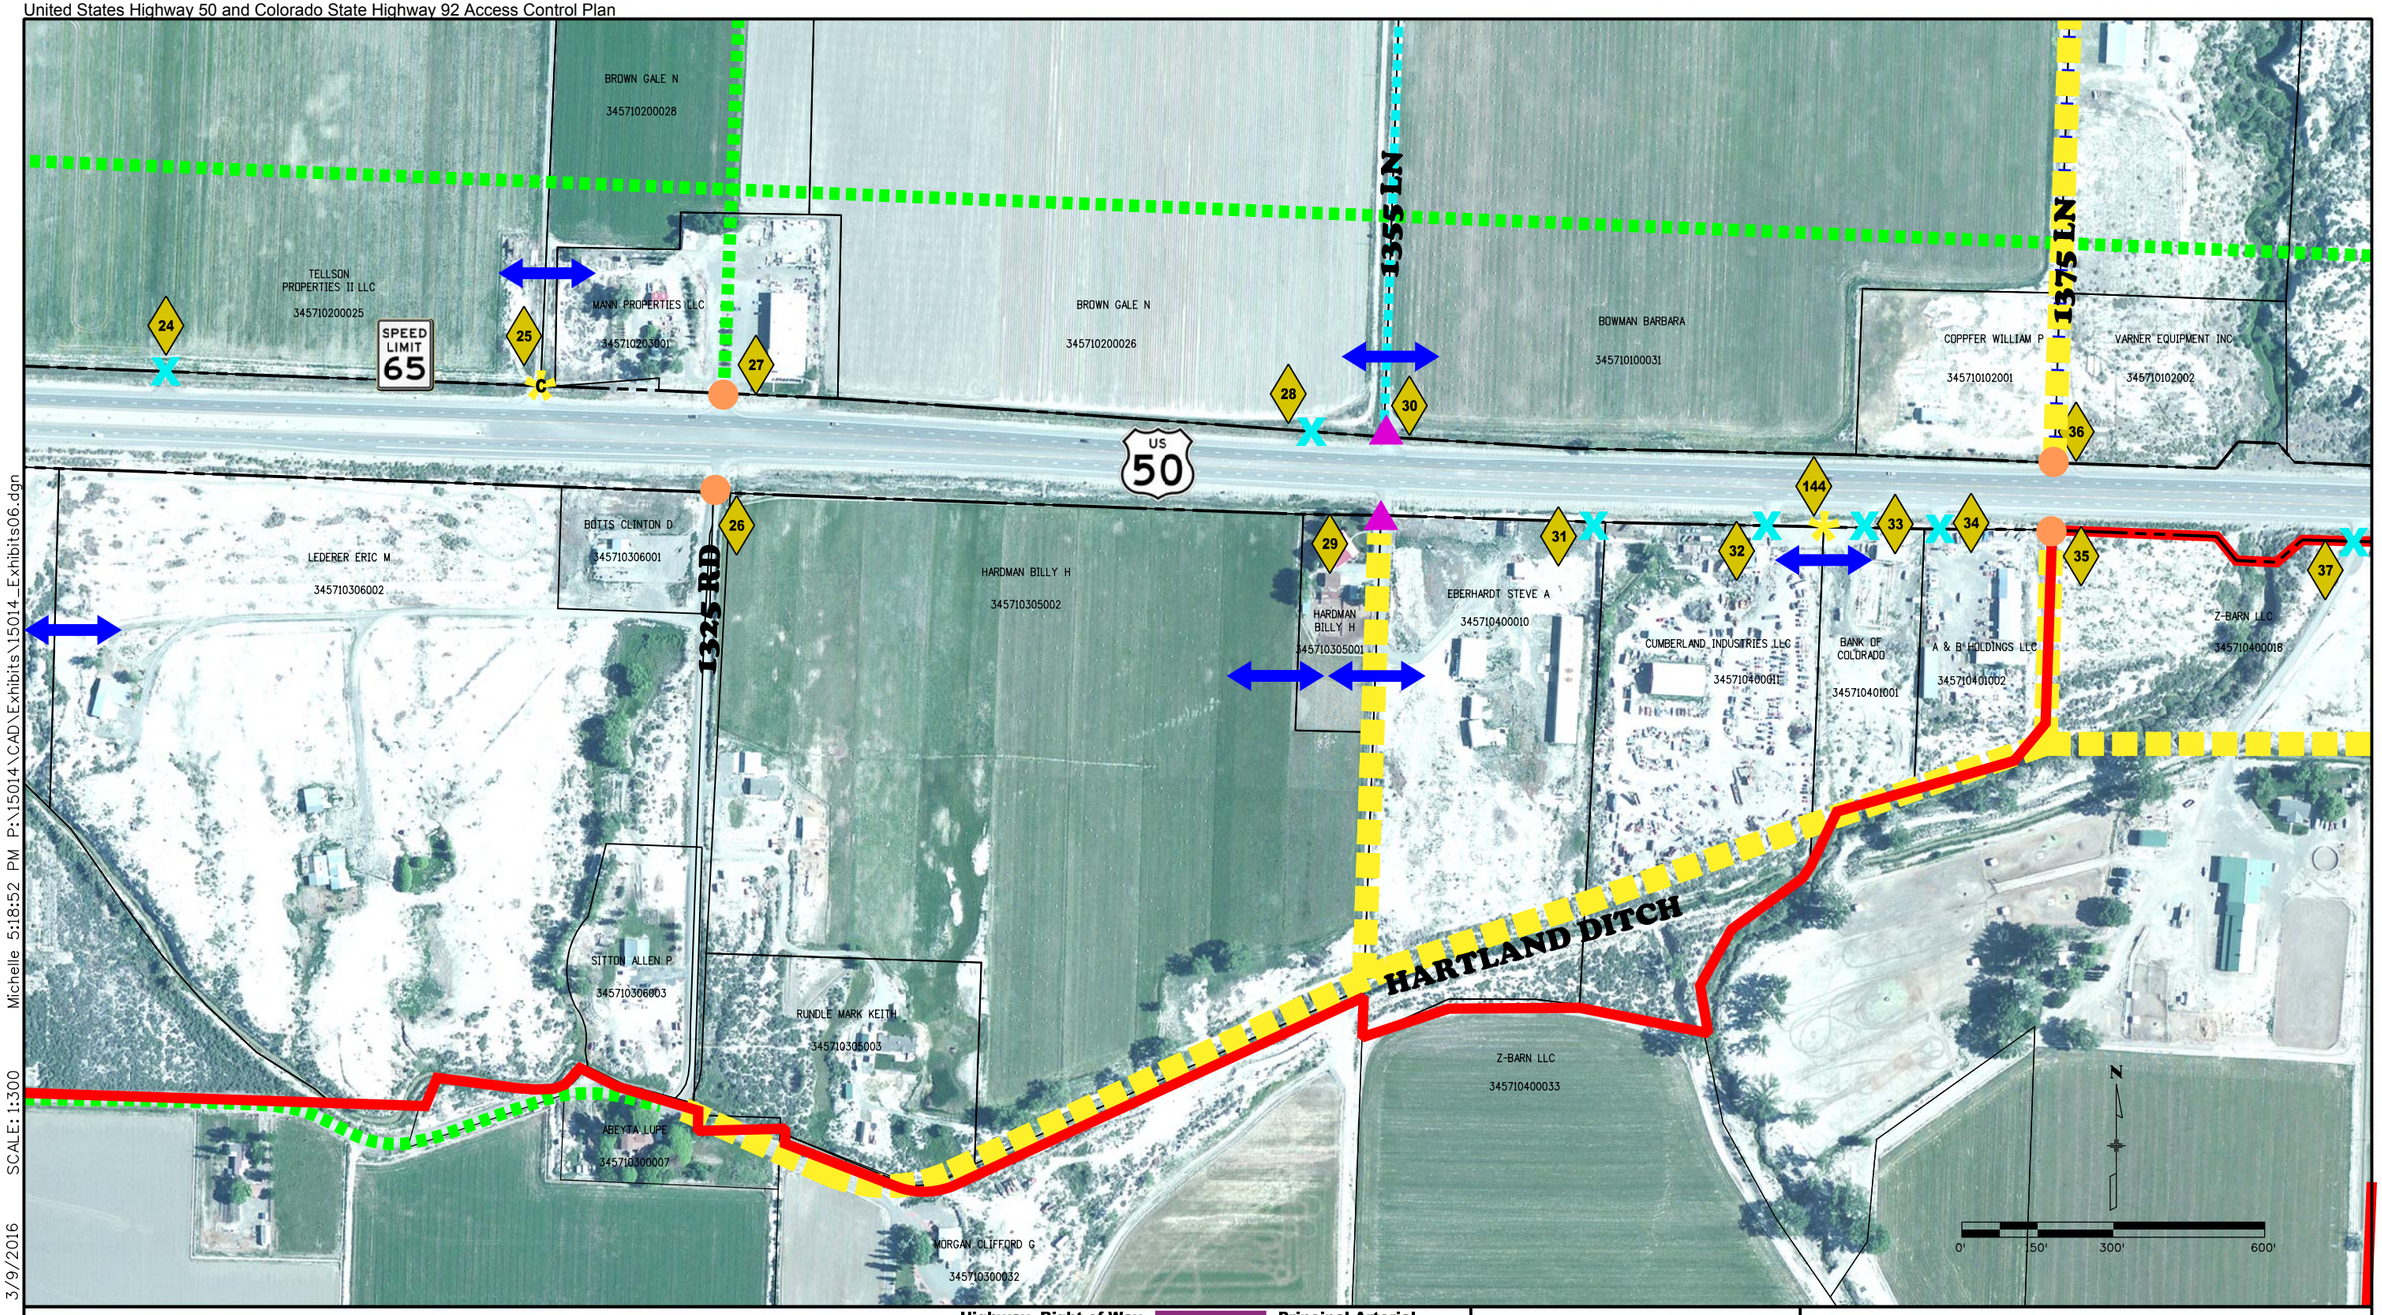

Michelle 5:18:52 PM P:\15014\CAD\Exhibits\15014_Exhibits06.dgn
SCALE: 1:300
3/9/2016

LEGEND:

- ## Access Point
- Full Movement
- Frontage Road Full Movement
- Milepost
- 3/4 Movement Left-In
- Right-In, Right-Out
- Close Existing Access Point
- Existing Signalized Intersection
- Cross Access for Shared Access Point
- Parcel Line
- Alternate Route (Conceptual)
- Delta City Boundary
- Orchard City Boundary
- Highway Right of Way
- Access Control Line
- "C" Conditional
- "R" Residential Access
- "F" Field Access
- "D" Ditch
- Principal Arterial
- Proposed Principal Arterial
- Proposed Minor Arterial
- Proposed Collector
- Collector
- Proposed Alley
- Proposed Local Street

COLORADO Department of Transportation

City of DELTA

US 50 & SH 92 ACCESS EXHIBIT
6 OF 19

RP 67.1 TO RP 67.95

Stolfus

Exhibit A
United States Highway 50 and Colorado State Highway 92 Access Control Plan

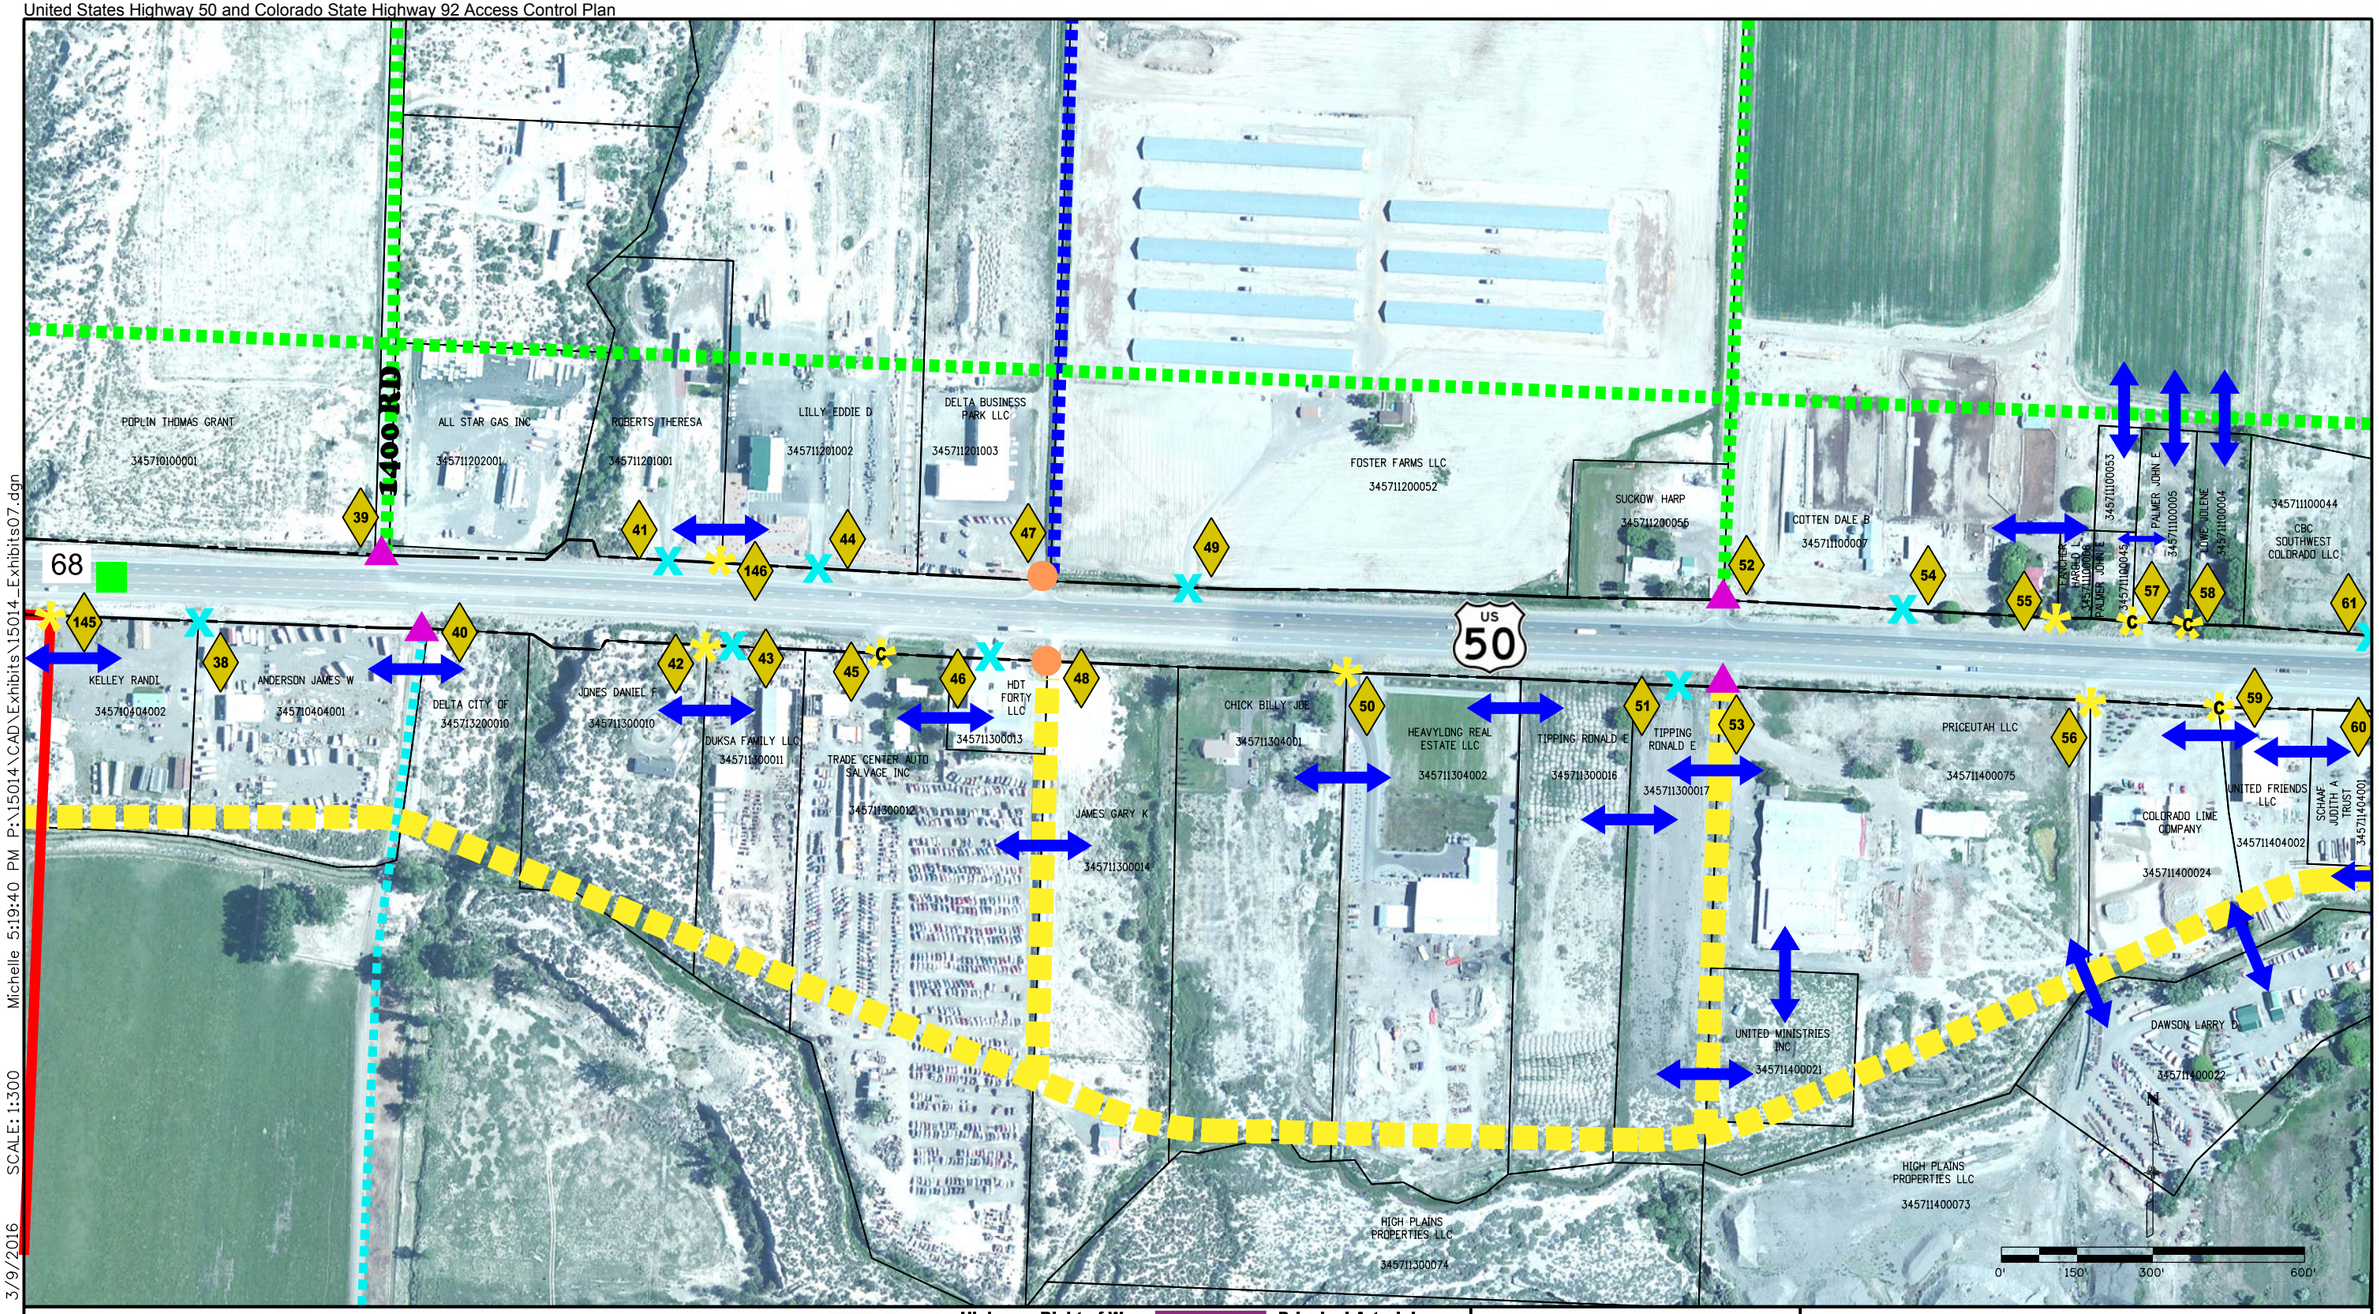

3/9/2016 SCALE: 1:300 Michelle 5:19:40 PM P:\15014\CAD\Exhibits\15014_ExhibitsO7.dgn

LEGEND:

- Access Point
- Full Movement
- Frontage Road Full Movement
- Milepost
- 3/4 Movement Left-In
- Right-In, Right-Out
- Close Existing Access Point
- Existing Signalized Intersection
- Cross Access for Shared Access Point
- Parcel Line
- Alternate Route (Conceptual)
- Delta City Boundary
- Orchard City Boundary
- Highway Right of Way
- Access Control Line
- "C" Conditional
- "R" Residential Access
- "F" Field Access
- "D" Ditch
- Principal Arterial
- Proposed Principal Arterial
- Proposed Minor Arterial
- Proposed Collector
- Collector
- Proposed Alley
- Proposed Local Street

COLORADO Department of Transportation

City of Delta

US 50 & SH 92 ACCESS EXHIBIT
7 OF 19

RP 67.96 TO RP 68.85

Stolfus

Exhibit A
United States Highway 50 and Colorado State Highway 92 Access Control Plan

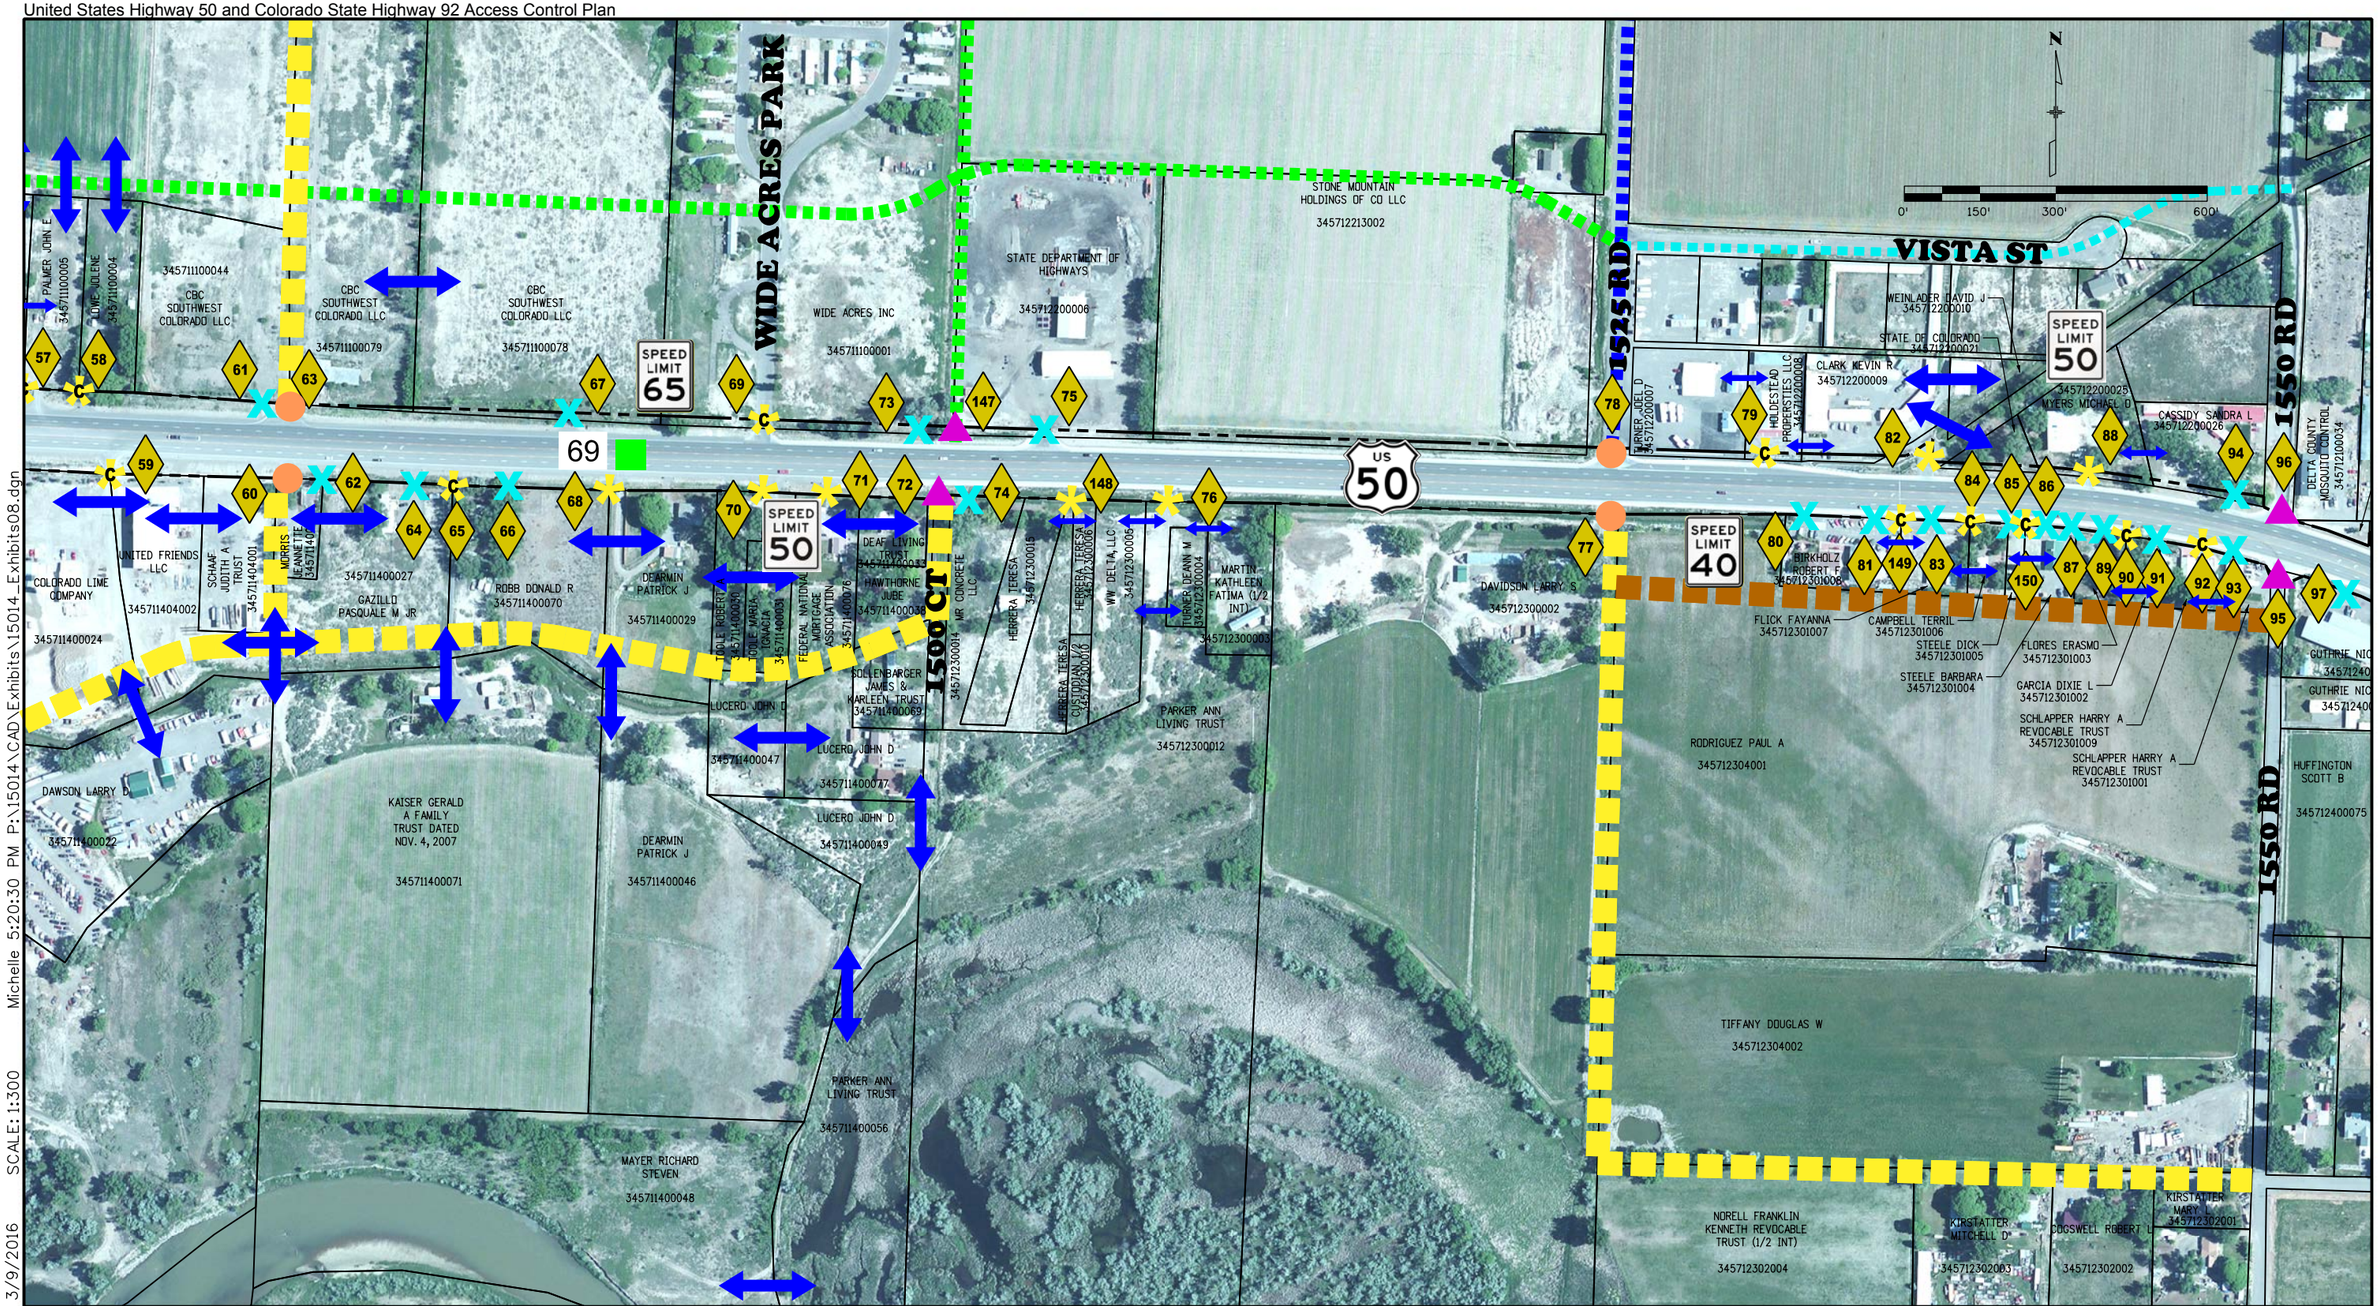

Michelle 5:20:30 PM P:\15014.CAD\Exhibits\15014_Exhibits08.dgn
SCALE: 1:300
3/9/2016

LEGEND:

- Access Point (##)
- Full Movement
- Frontage Road Full Movement
- Milepost
- 3/4 Movement Left-In
- Right-In, Right-Out
- Close Existing Access Point
- Existing Signalized Intersection
- Cross Access for Shared Access Point
- Parcel Line
- Alternate Route (Conceptual)
- Delta City Boundary
- Orchard City Boundary
- Highway Right of Way
- Access Control Line
- "C" Conditional
- "R" Residential Access
- "F" Field Access
- "D" Ditch
- Principal Arterial
- Proposed Principal Arterial
- Proposed Minor Arterial
- Proposed Collector
- Collector
- Proposed Alley
- Proposed Local Street

COLORADO Department of Transportation

City of DELTA

US 50 & SH 92 ACCESS EXHIBIT
8 OF 19

RP 68.75 TO RP 69.63

Stolfus

Exhibit A
United States Highway 50 and Colorado State Highway 92 Access Control Plan

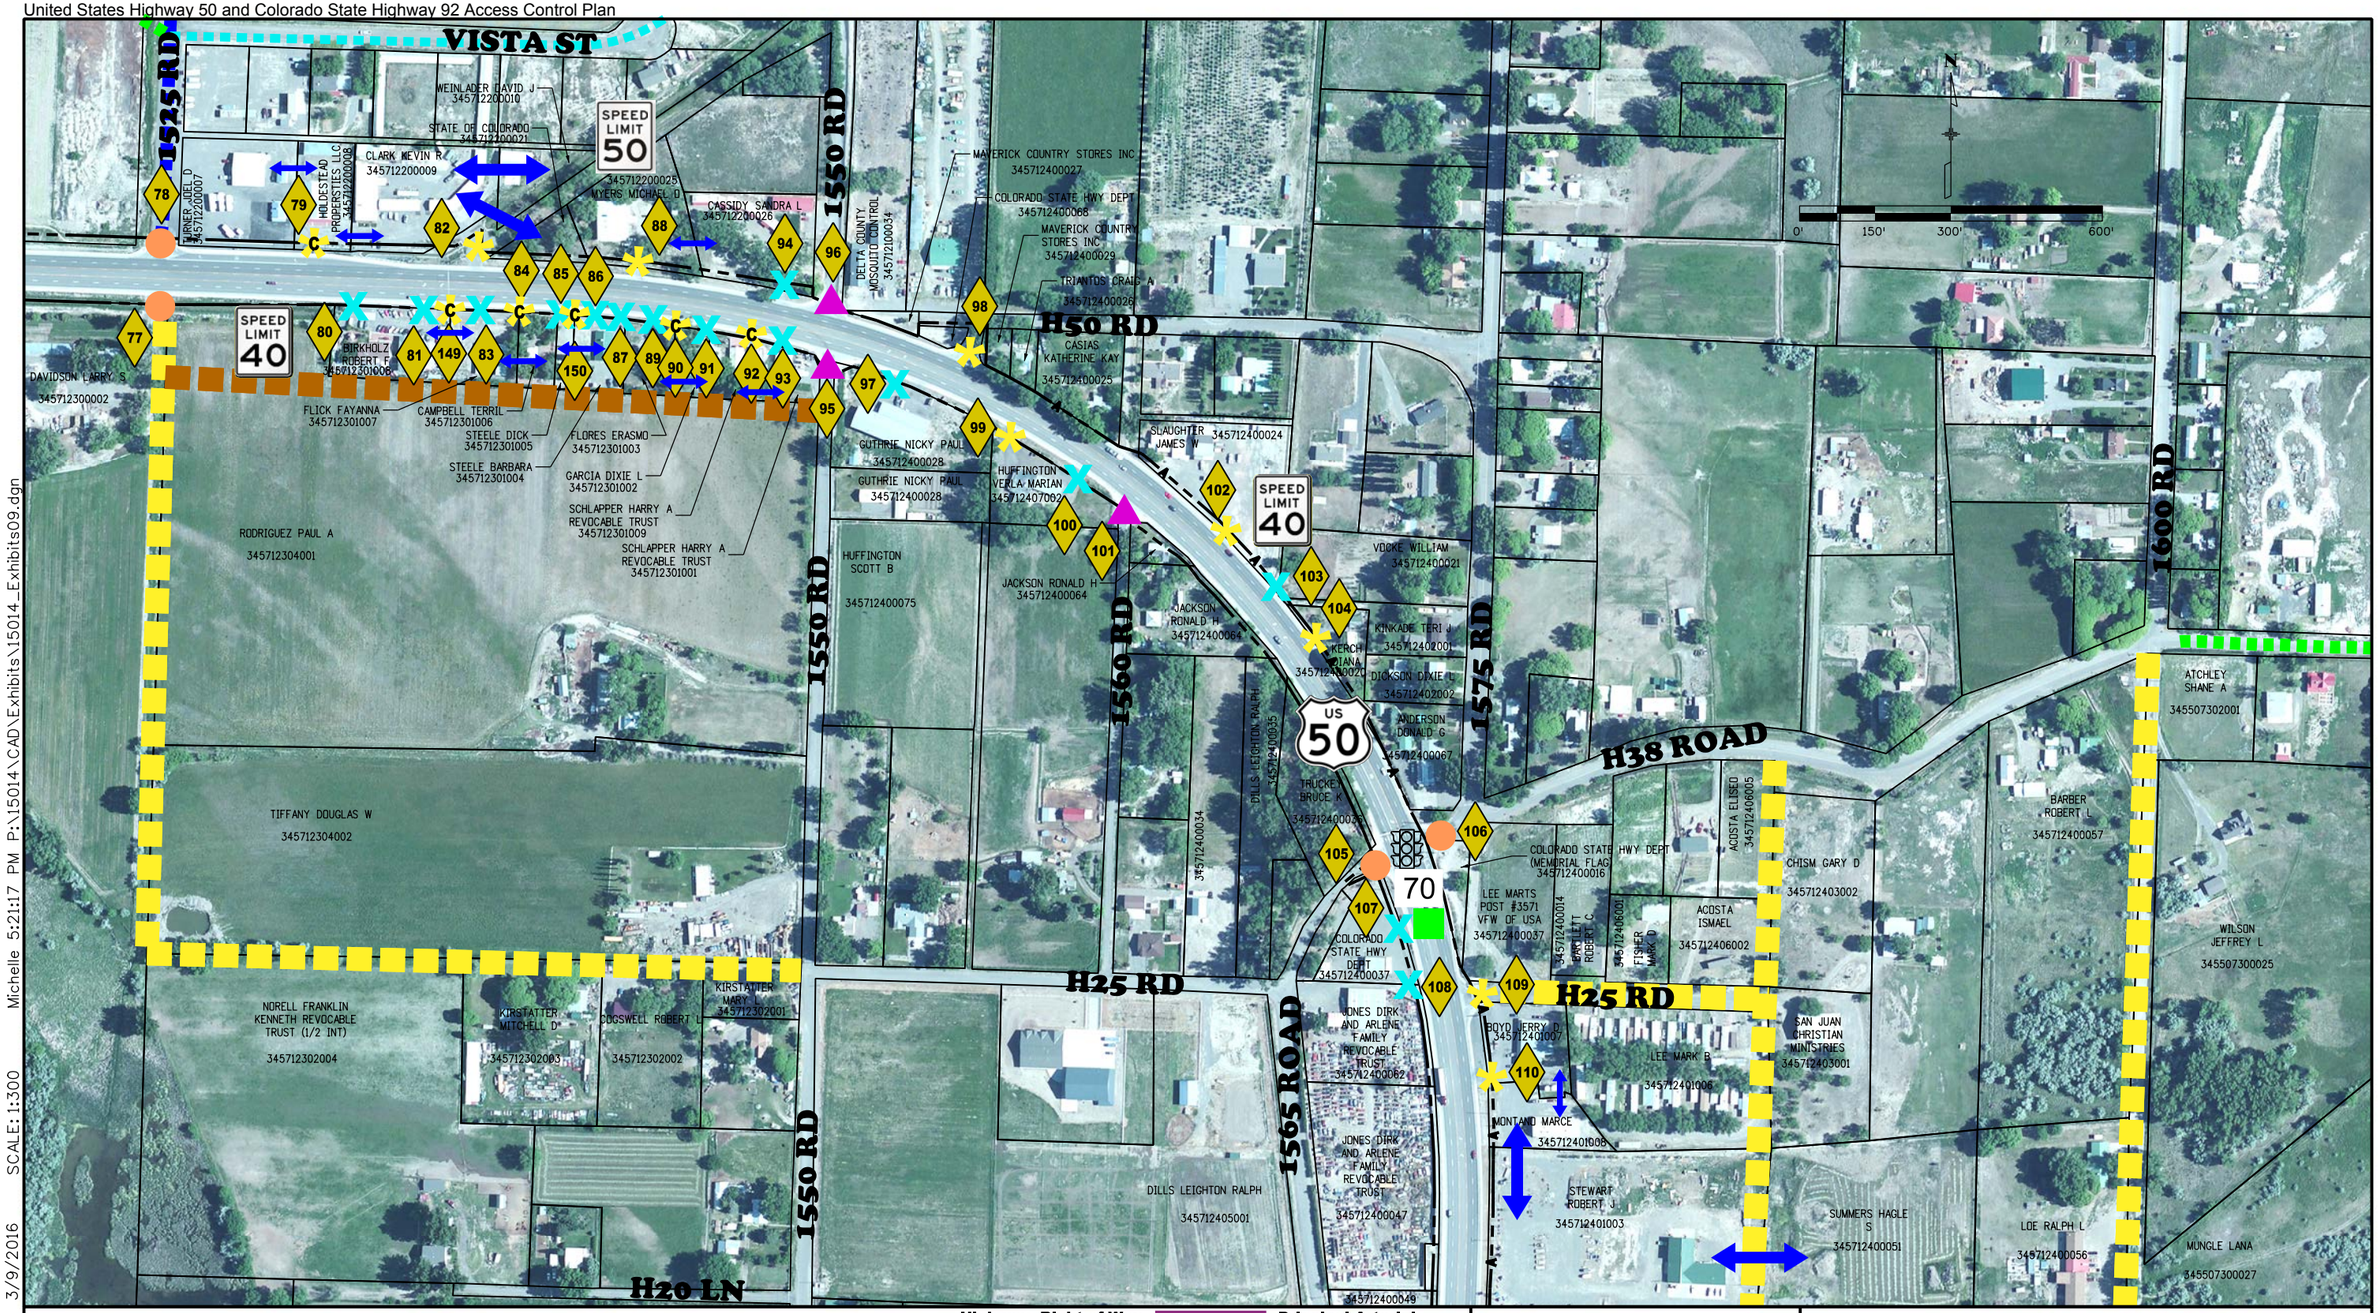

3/9/2016 SCALE: 1:300 Michelle 5:21:17 PM P:\15014\CAD\Exhibits\15014_Exhibits09.dgn

LEGEND:

- ## Access Point
- Full Movement
- Frontage Road Full Movement
- Milepost
- 3/4 Movement Left-In
- Right-In, Right-Out
- Close Existing Access Point
- Existing Signalized Intersection
- Cross Access for Shared Access Point
- Parcel Line
- Alternate Route (Conceptual)
- Delta City Boundary
- Orchard City Boundary
- Highway Right of Way
- Access Control Line
- "C" Conditional
- "R" Residential Access
- "F" Field Access
- "D" Ditch
- Principal Arterial
- Proposed Principal Arterial
- Proposed Minor Arterial
- Proposed Collector
- Collector
- Proposed Alley
- Proposed Local Street

COLORADO Department of Transportation

City of DELTA

US 50 & SH 92 ACCESS EXHIBIT
9 OF 19

RP 69.3 TO RP 70.1

Stolfus

Exhibit A
United States Highway 50 and Colorado State Highway 92 Access Control Plan

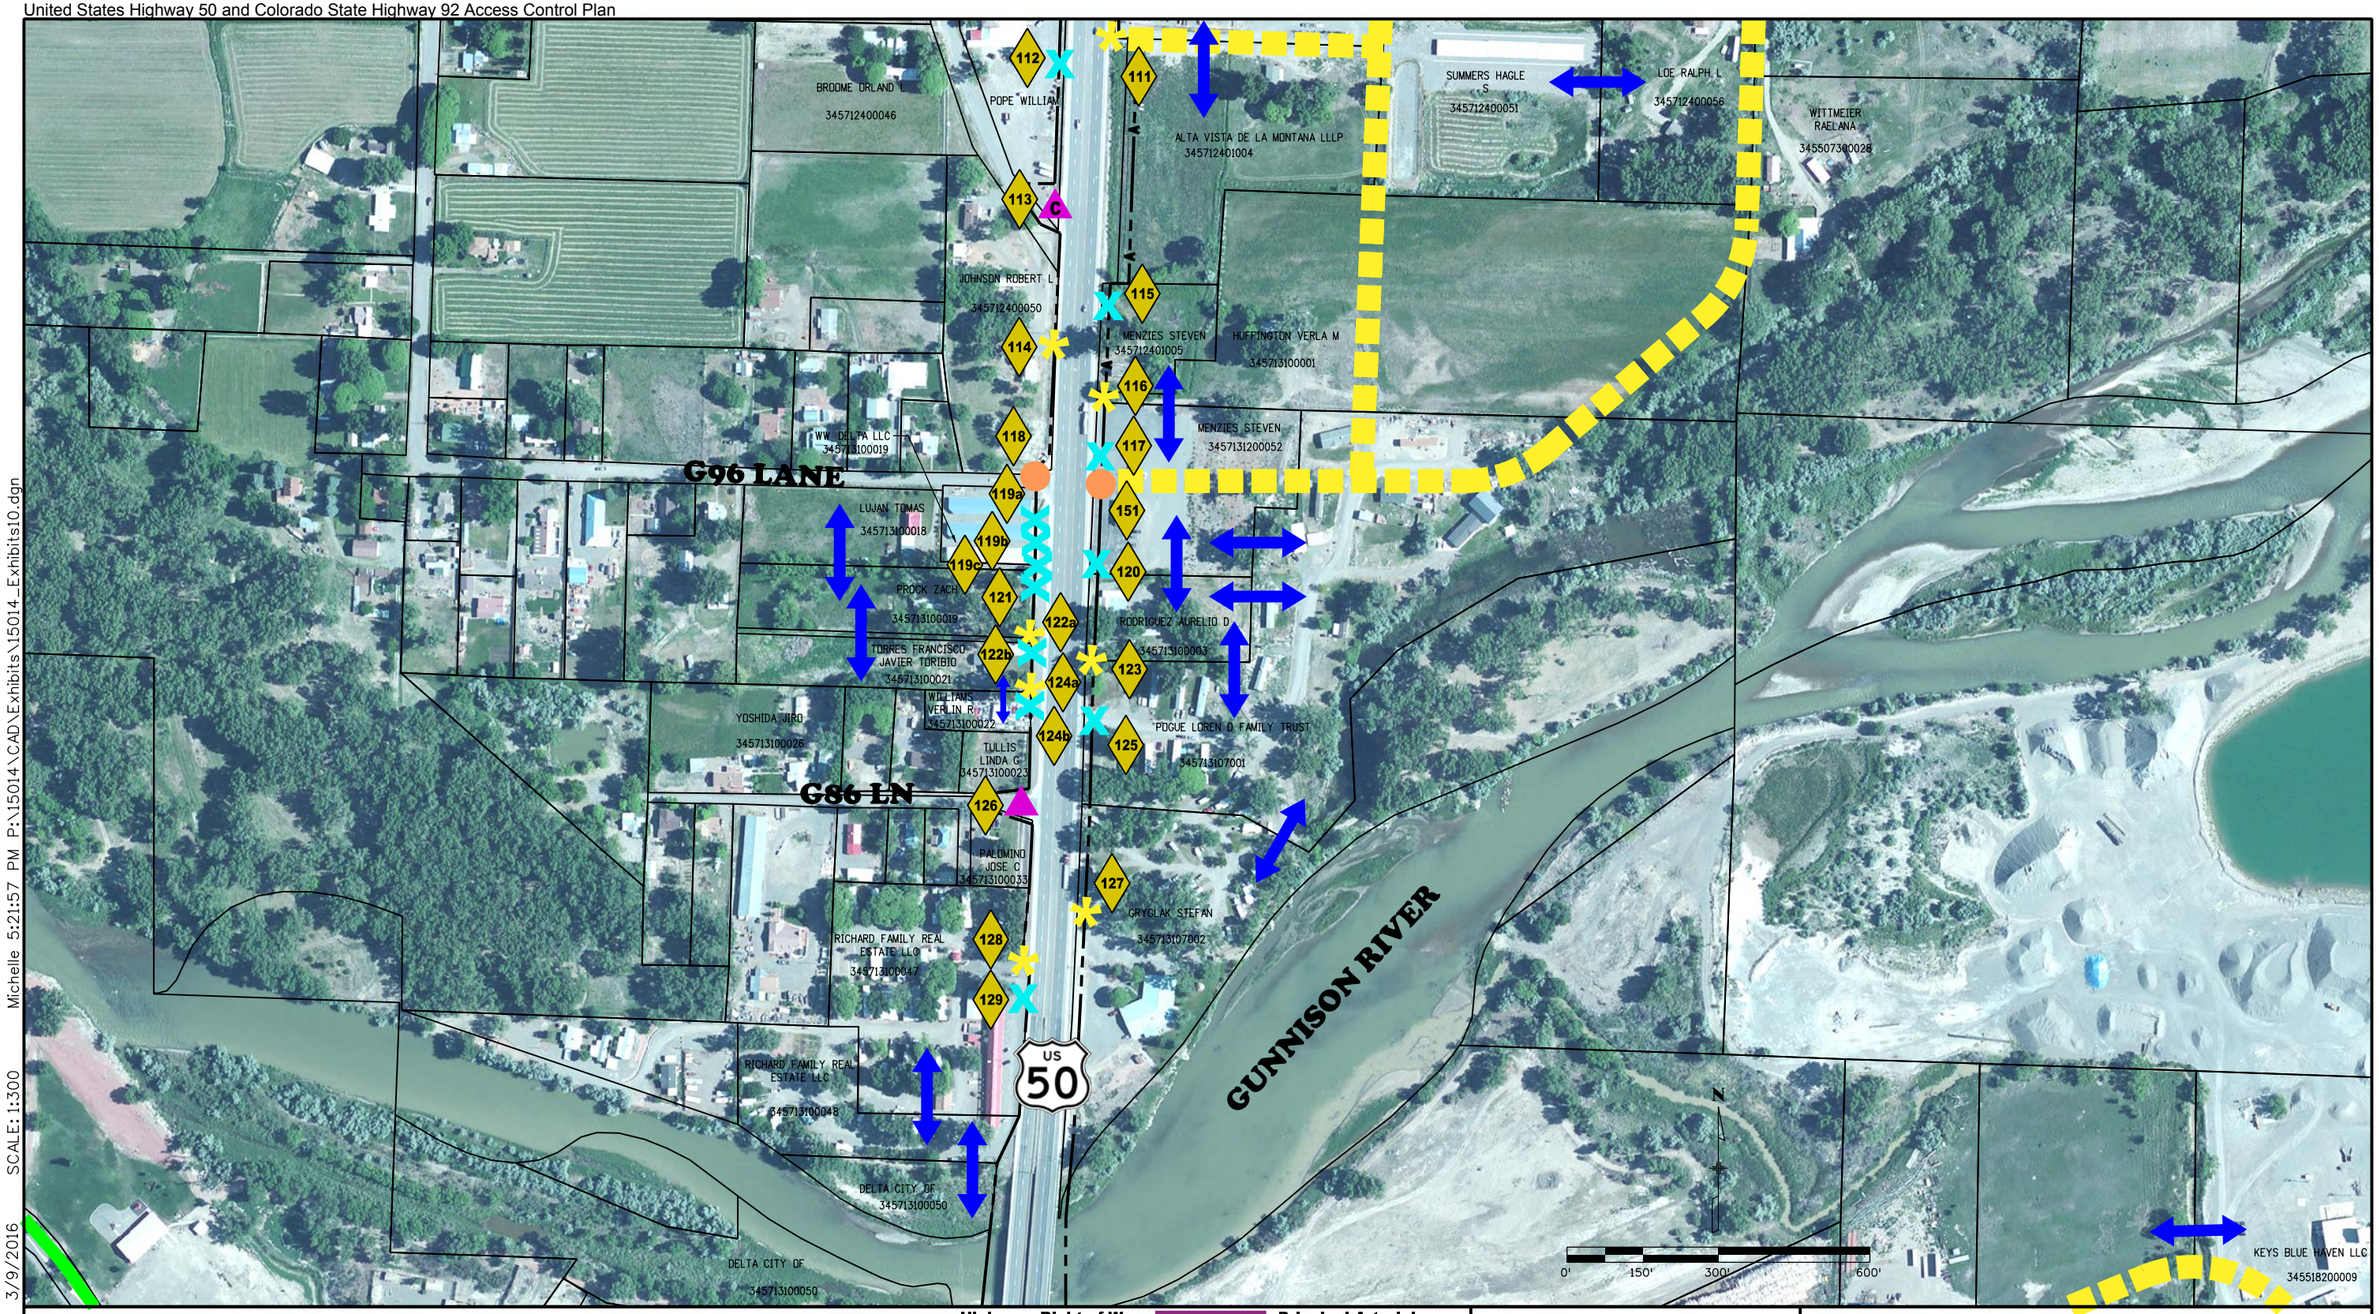

Michelle 5:21:57 PM P:\15014\CAD\Exhibits\15014_Exhibits10.dgn
SCALE: 1:300
3/9/2016

LEGEND:

- ## Access Point
- Full Movement
- Frontage Road Full Movement
- Milepost
- 3/4 Movement Left-In
- Right-In, Right-Out
- Close Existing Access Point
- Existing Signalized Intersection
- Cross Access for Shared Access Point
- Parcel Line
- Alternate Route (Conceptual)
- Delta City Boundary
- Orchard City Boundary
- Highway Right of Way
- Access Control Line
- "C" Conditional
- "R" Residential Access
- "F" Field Access
- "D" Ditch
- Principal Arterial
- Proposed Principal Arterial
- Proposed Minor Arterial
- Proposed Collector
- Collector
- Proposed Alley
- Proposed Local Street

COLORADO Department of Transportation

City of DELTA

US 50 & SH 92 ACCESS EXHIBIT
10 OF 19

RP 70.1 TO RP 70.6

Stolfus

Exhibit A
United States Highway 50 and Colorado State Highway 92 Access Control Plan

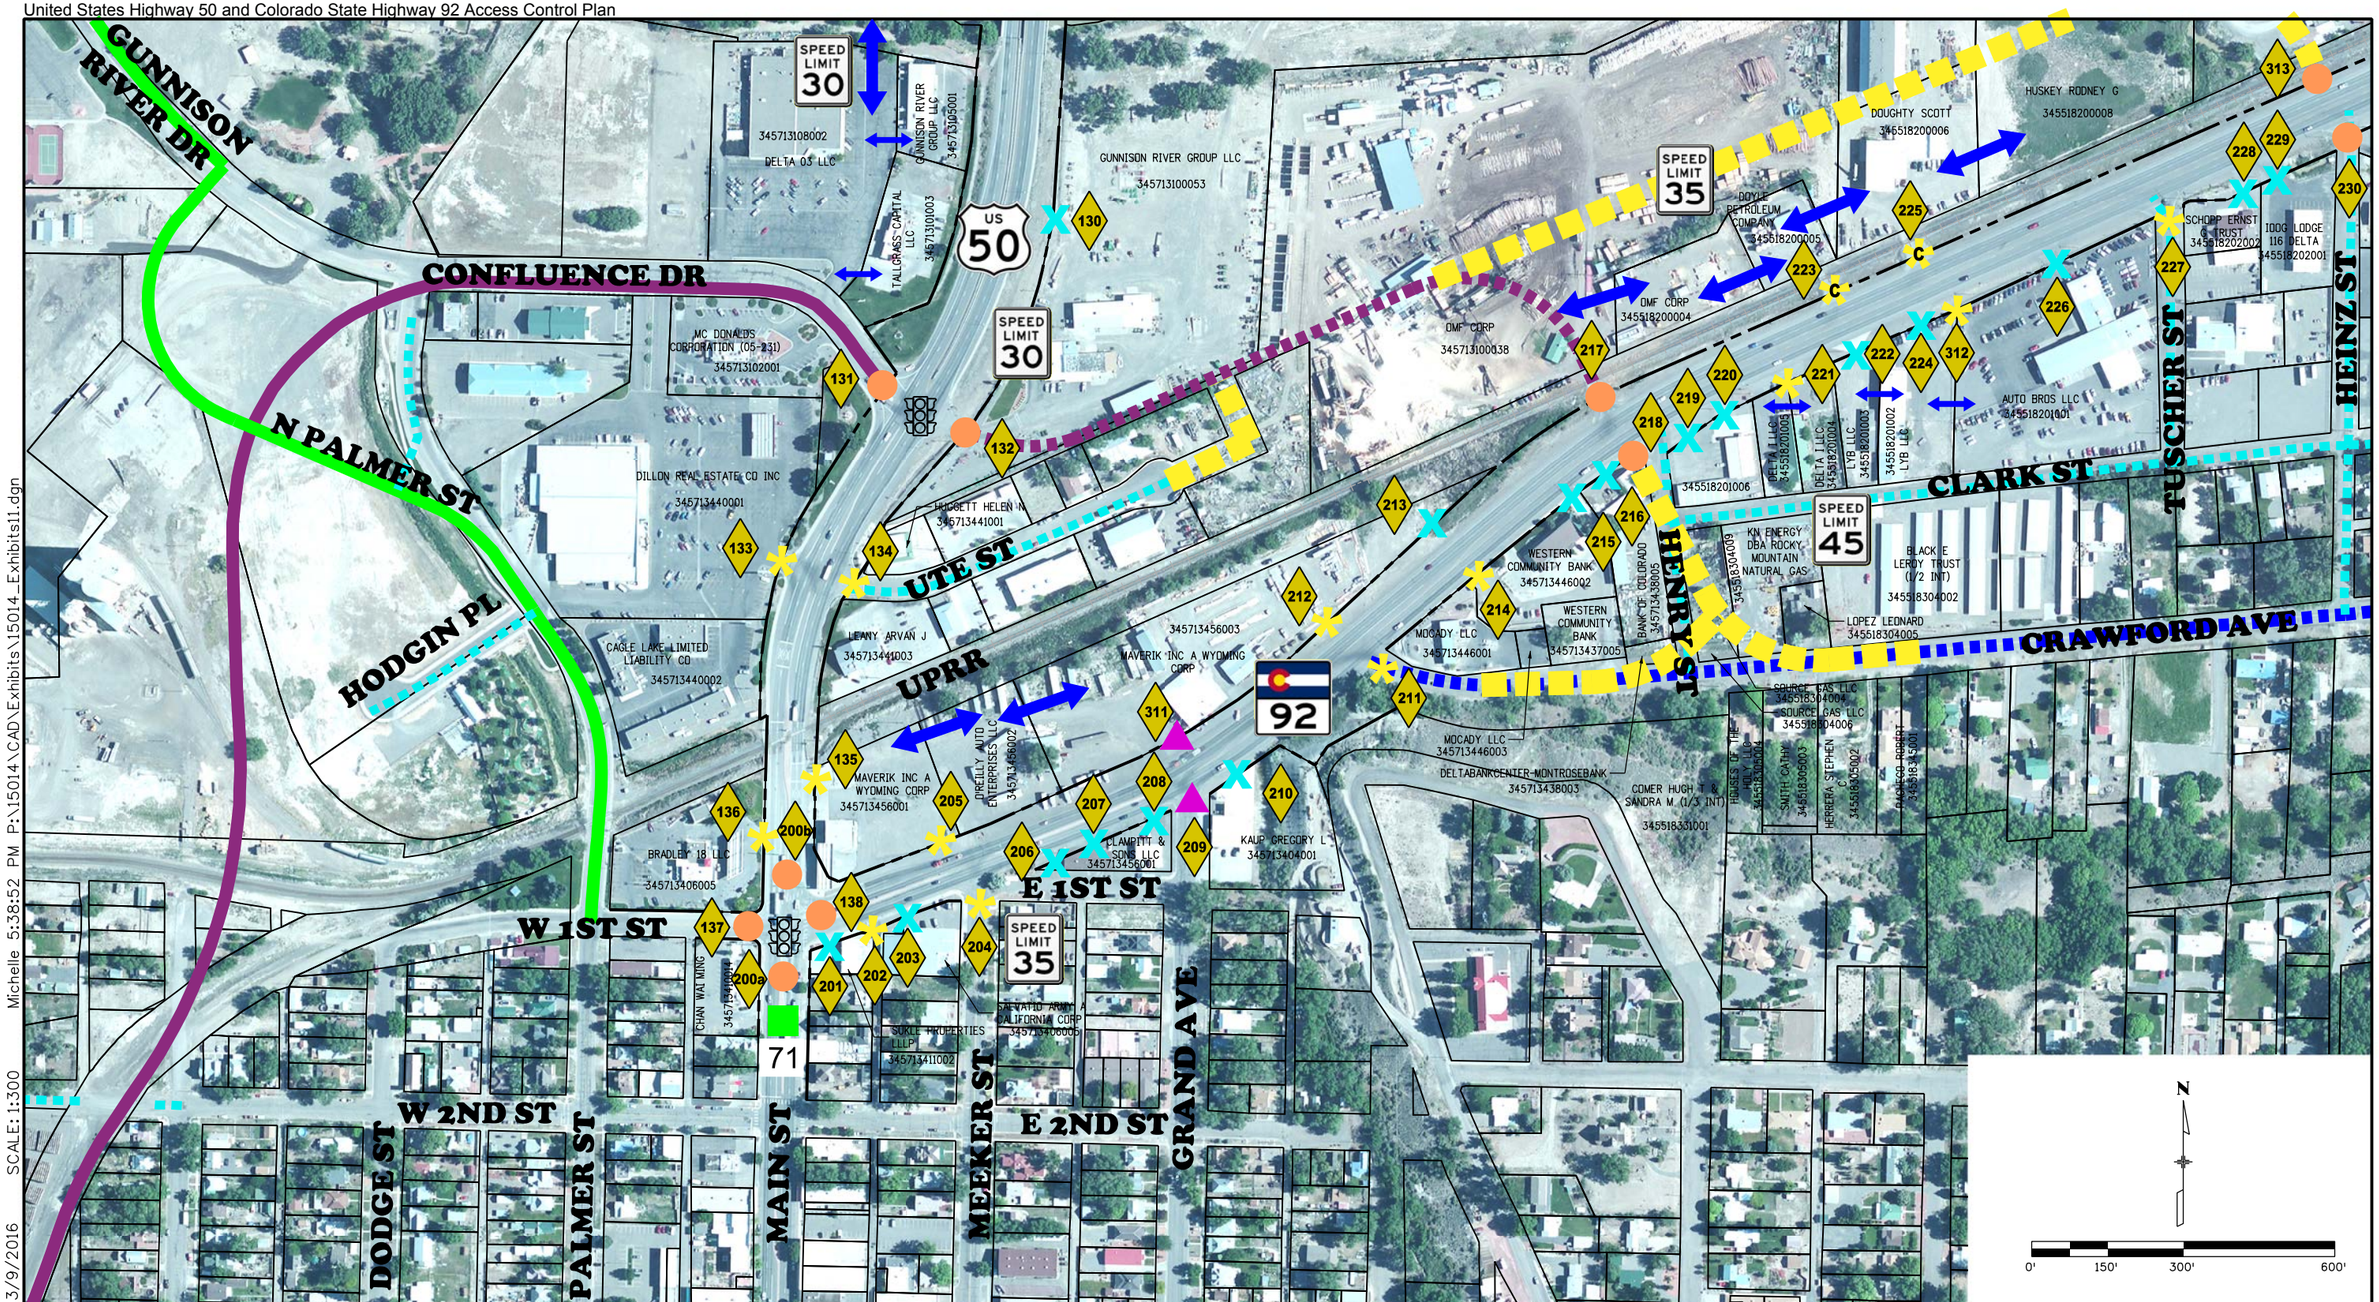

SCALE: 1:300 Michelle 5:38:52 PM P:\15014\CAD\Exhibits\15014_Exhibits11.dgn 3/9/2016

LEGEND:

- ## Access Point
- Full Movement
- Frontage Road Full Movement
- Milepost
- 3/4 Movement Left-In
- Right-In, Right-Out
- Close Existing Access Point
- Existing Signalized Intersection
- Cross Access for Shared Access Point
- Parcel Line
- Alternate Route (Conceptual)
- Delta City Boundary
- Orchard City Boundary
- Highway Right of Way
- Access Control Line
- "C" Conditional
- "R" Residential Access
- "F" Field Access
- "D" Ditch
- Principal Arterial
- Proposed Principal Arterial
- Proposed Minor Arterial
- Proposed Collector
- Collector
- Proposed Alley
- Proposed Local Street

COLORADO Department of Transportation

City of DELTA

US 50 & SH 92 ACCESS EXHIBIT
11 OF 19

RP 70.6 TO RP 70.919
RP 0.0 TO RP 0.66

Stolfus

Exhibit A
United States Highway 50 and Colorado State Highway 92 Access Control Plan

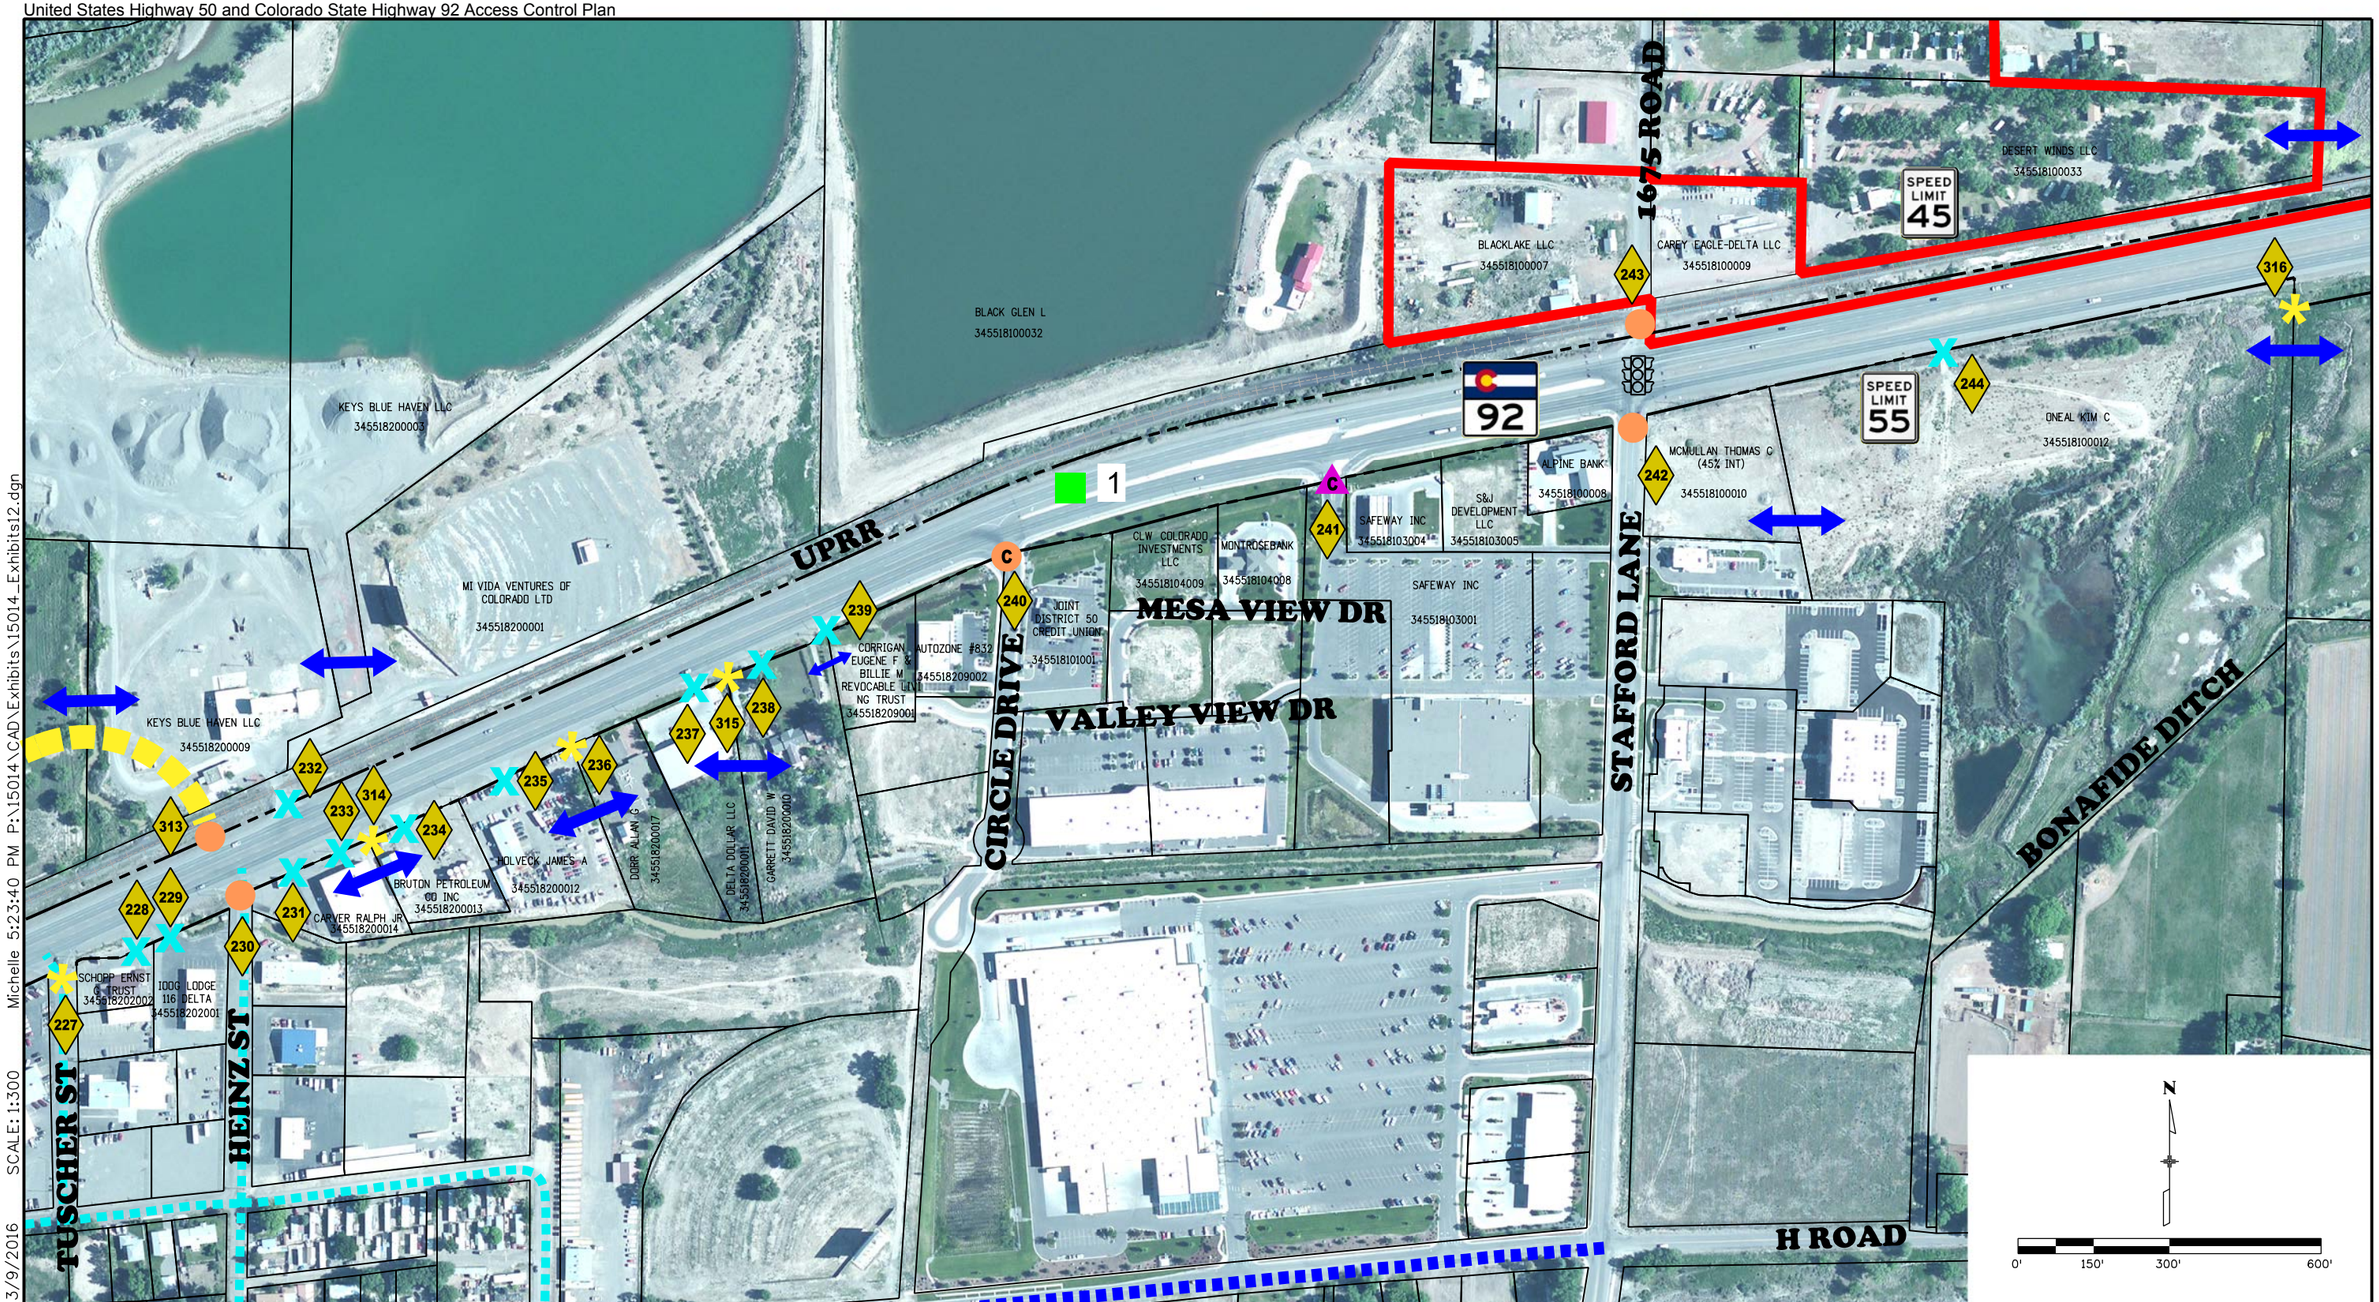

3/9/2016 SCALE: 1:300 Michelle 5:23:40 PM P:\15014\CAD\Exhibits\15014_Exhibits12.dgn

LEGEND:

- ## Access Point
- Full Movement
- Frontage Road Full Movement
- Milepost
- 3/4 Movement Left-In
- Right-In, Right-Out
- Close Existing Access Point
- Existing Signalized Intersection
- Cross Access for Shared Access Point
- Parcel Line
- Alternate Route (Conceptual)
- Delta City Boundary
- Orchard City Boundary
- Highway Right of Way
- Access Control Line
- "C" Conditional
- "R" Residential Access
- "F" Field Access
- "D" Ditch
- Principal Arterial
- Proposed Principal Arterial
- Proposed Minor Arterial
- Proposed Collector
- Collector
- Proposed Alley
- Proposed Local Street

COLORADO Department of Transportation

City of DELTA

US 50 & SH 92 ACCESS EXHIBIT
12 OF 19

RP 0.58 TO RP 1.48

Stolfus

Exhibit A
United States Highway 50 and Colorado State Highway 92 Access Control Plan

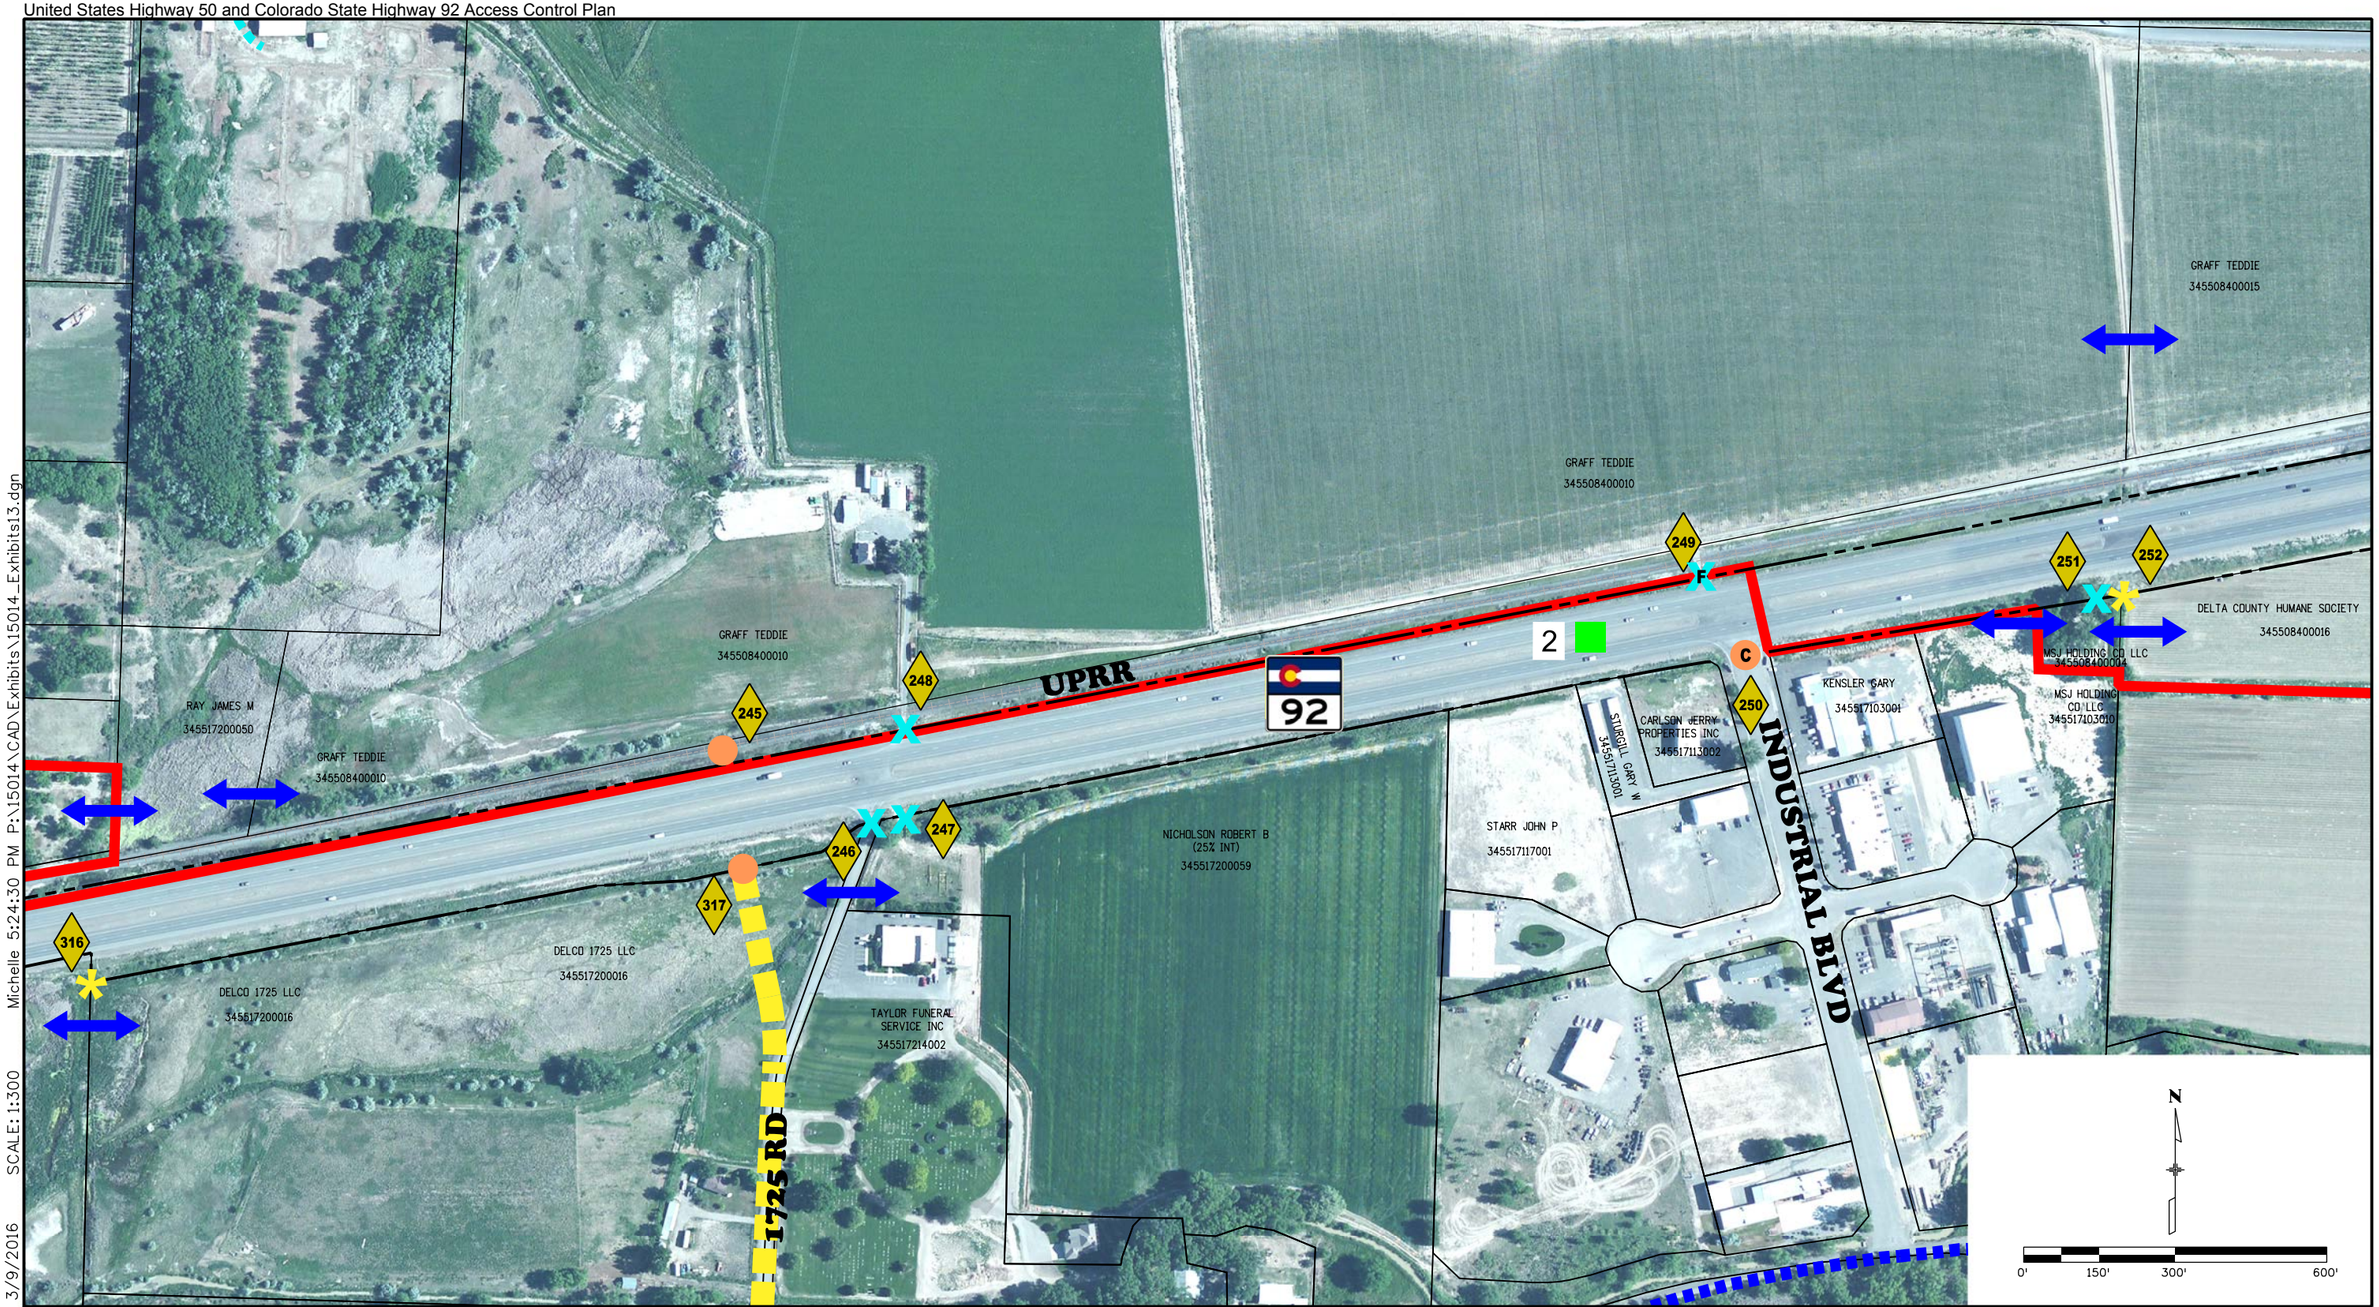

3/9/2016 SCALE: 1:300 Michelle 5:24:30 PM P:\15014\CAD\Exhibits\15014_Exhibits13.dgn

LEGEND:

- ## Access Point
- Full Movement
- Frontage Road Full Movement
- Milepost
- 3/4 Movement Left-In
- Right-In, Right-Out
- Close Existing Access Point
- Existing Signalized Intersection
- Cross Access for Shared Access Point
- Parcel Line
- Alternate Route (Conceptual)
- Delta City Boundary
- Orchard City Boundary
- Highway Right of Way
- Access Control Line
- "C" Conditional
- "R" Residential Access
- "F" Field Access
- "D" Ditch
- Principal Arterial
- Proposed Principal Arterial
- Proposed Minor Arterial
- Proposed Collector
- Collector
- Proposed Alley
- Proposed Local Street

COLORADO Department of Transportation

City of DELTA

US 50 & SH 92 ACCESS EXHIBIT
13 OF 19

RP 1.48 TO RP 2.3

Stolfus

Exhibit A
United States Highway 50 and Colorado State Highway 92 Access Control Plan

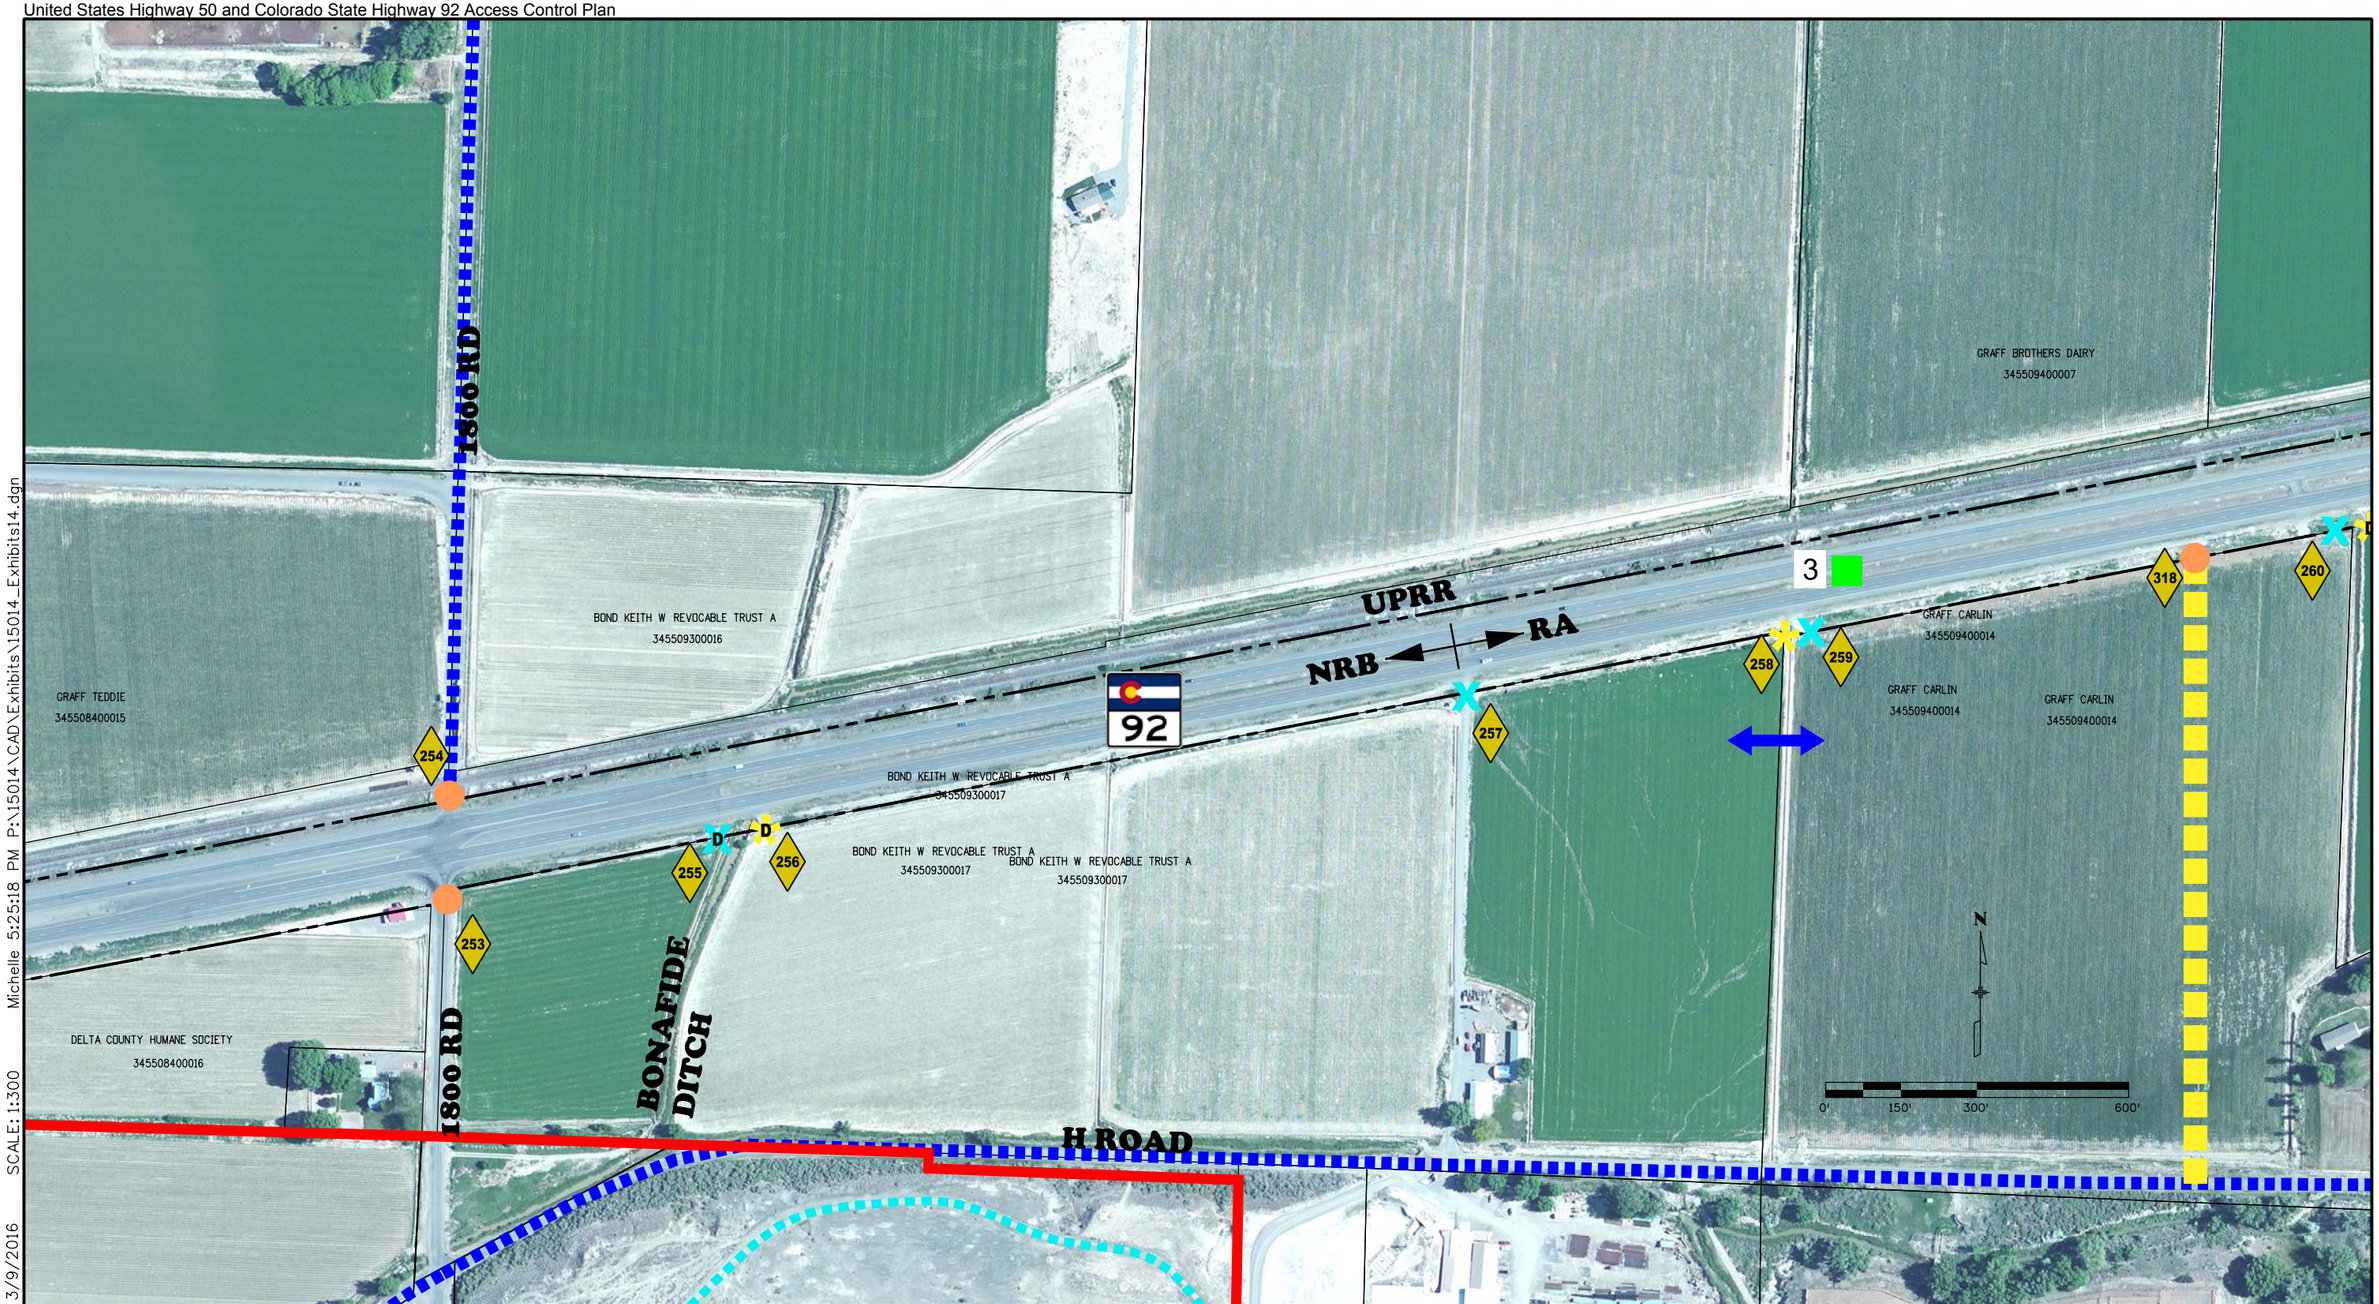

Michelle 5:25:18 PM P:\15014\CAD\Exhibits\15014_Exhibits14.dgn
SCALE: 1:300
3/9/2016

LEGEND:

- ## Access Point
- Full Movement
- Frontage Road Full Movement
- Milepost
- 3/4 Movement Left-In
- Right-In, Right-Out
- Close Existing Access Point
- Existing Signalized Intersection
- Cross Access for Shared Access Point
- Parcel Line
- Alternate Route (Conceptual)
- Delta City Boundary
- Orchard City Boundary
- Highway Right of Way
- Access Control Line
- "C" Conditional
- "R" Residential Access
- "F" Field Access
- "D" Ditch
- Principal Arterial
- Proposed Principal Arterial
- Proposed Minor Arterial
- Proposed Collector
- Collector
- Proposed Alley
- Proposed Local Street

COLORADO Department of Transportation

City of DELTA

US 50 & SH 92 ACCESS EXHIBIT
14 OF 19

RP 2.3 TO RP 3.23

Stolfus

Exhibit A
United States Highway 50 and Colorado State Highway 92 Access Control Plan

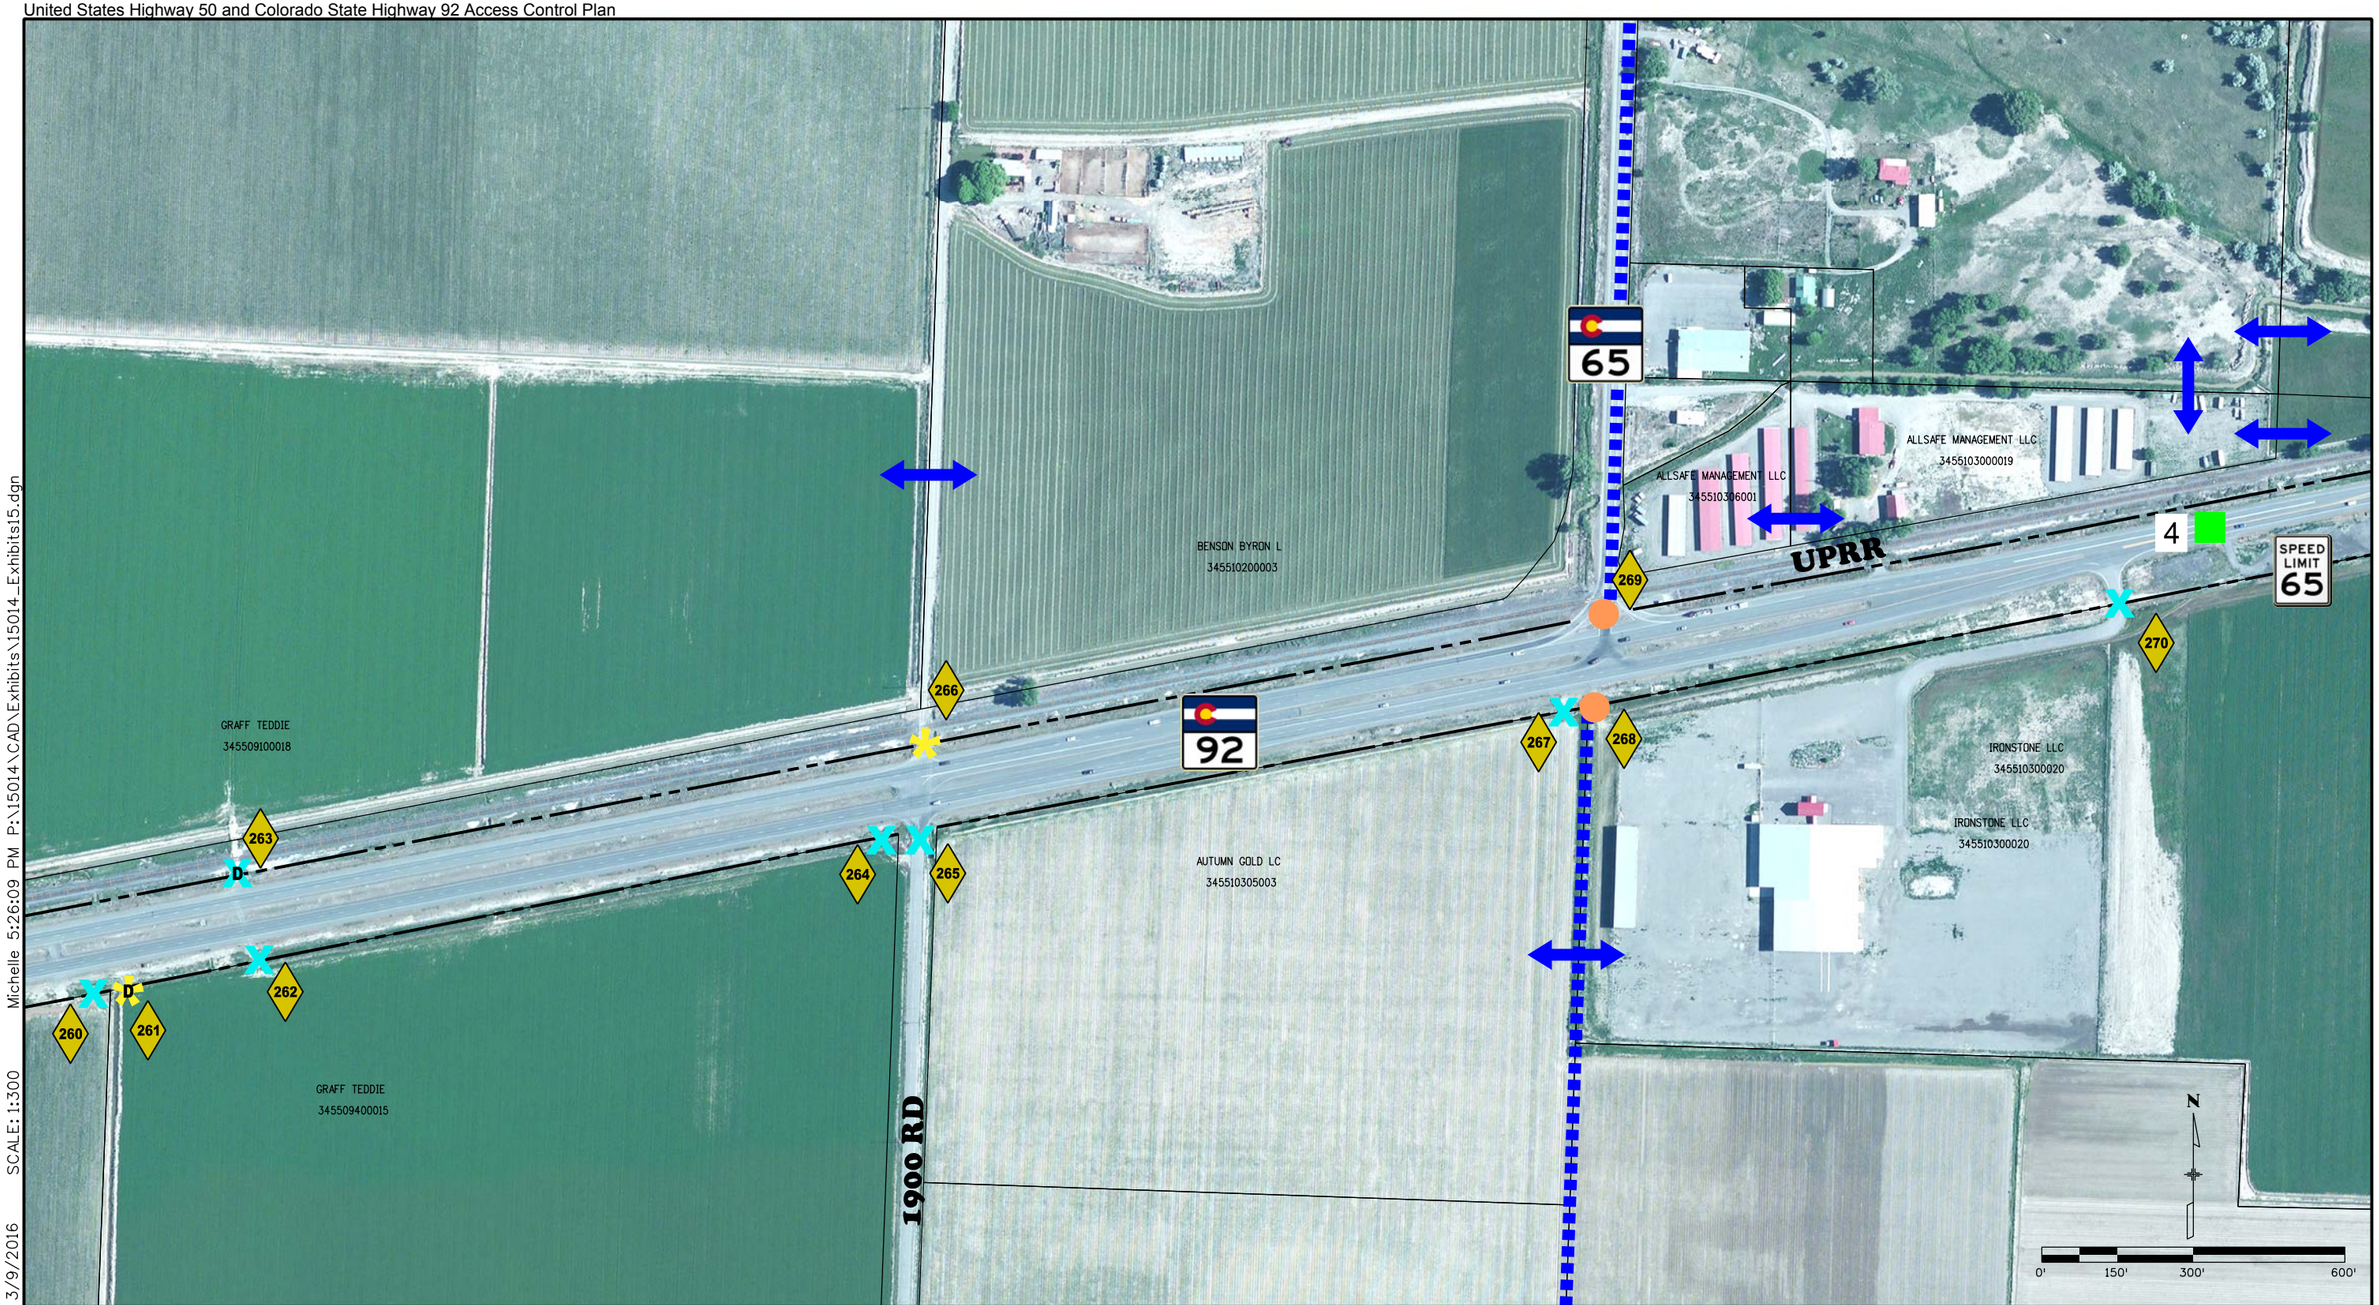

3/9/2016 SCALE: 1:300 Michelle 5:26:09 PM P:\15014\CAD\Exhibits\15014_Exhibits15.dgn

LEGEND:

- Access Point
- Full Movement
- Frontage Road Full Movement
- Milepost
- 3/4 Movement Left-In
- Right-In, Right-Out
- Close Existing Access Point
- Existing Signalized Intersection
- Cross Access for Shared Access Point
- Parcel Line
- Alternate Route (Conceptual)
- Delta City Boundary
- Orchard City Boundary
- Highway Right of Way
- Access Control Line
- "C" Conditional
- "R" Residential Access
- "F" Field Access
- "D" Ditch
- Principal Arterial
- Proposed Principal Arterial
- Proposed Minor Arterial
- Proposed Collector
- Collector
- Proposed Alley
- Proposed Local Street

COLORADO Department of Transportation

City of Delta

US 50 & SH 92 ACCESS EXHIBIT
15 OF 19

RP 3.22 TO RP 4.0

Stolfus

Exhibit A
United States Highway 50 and Colorado State Highway 92 Access Control Plan

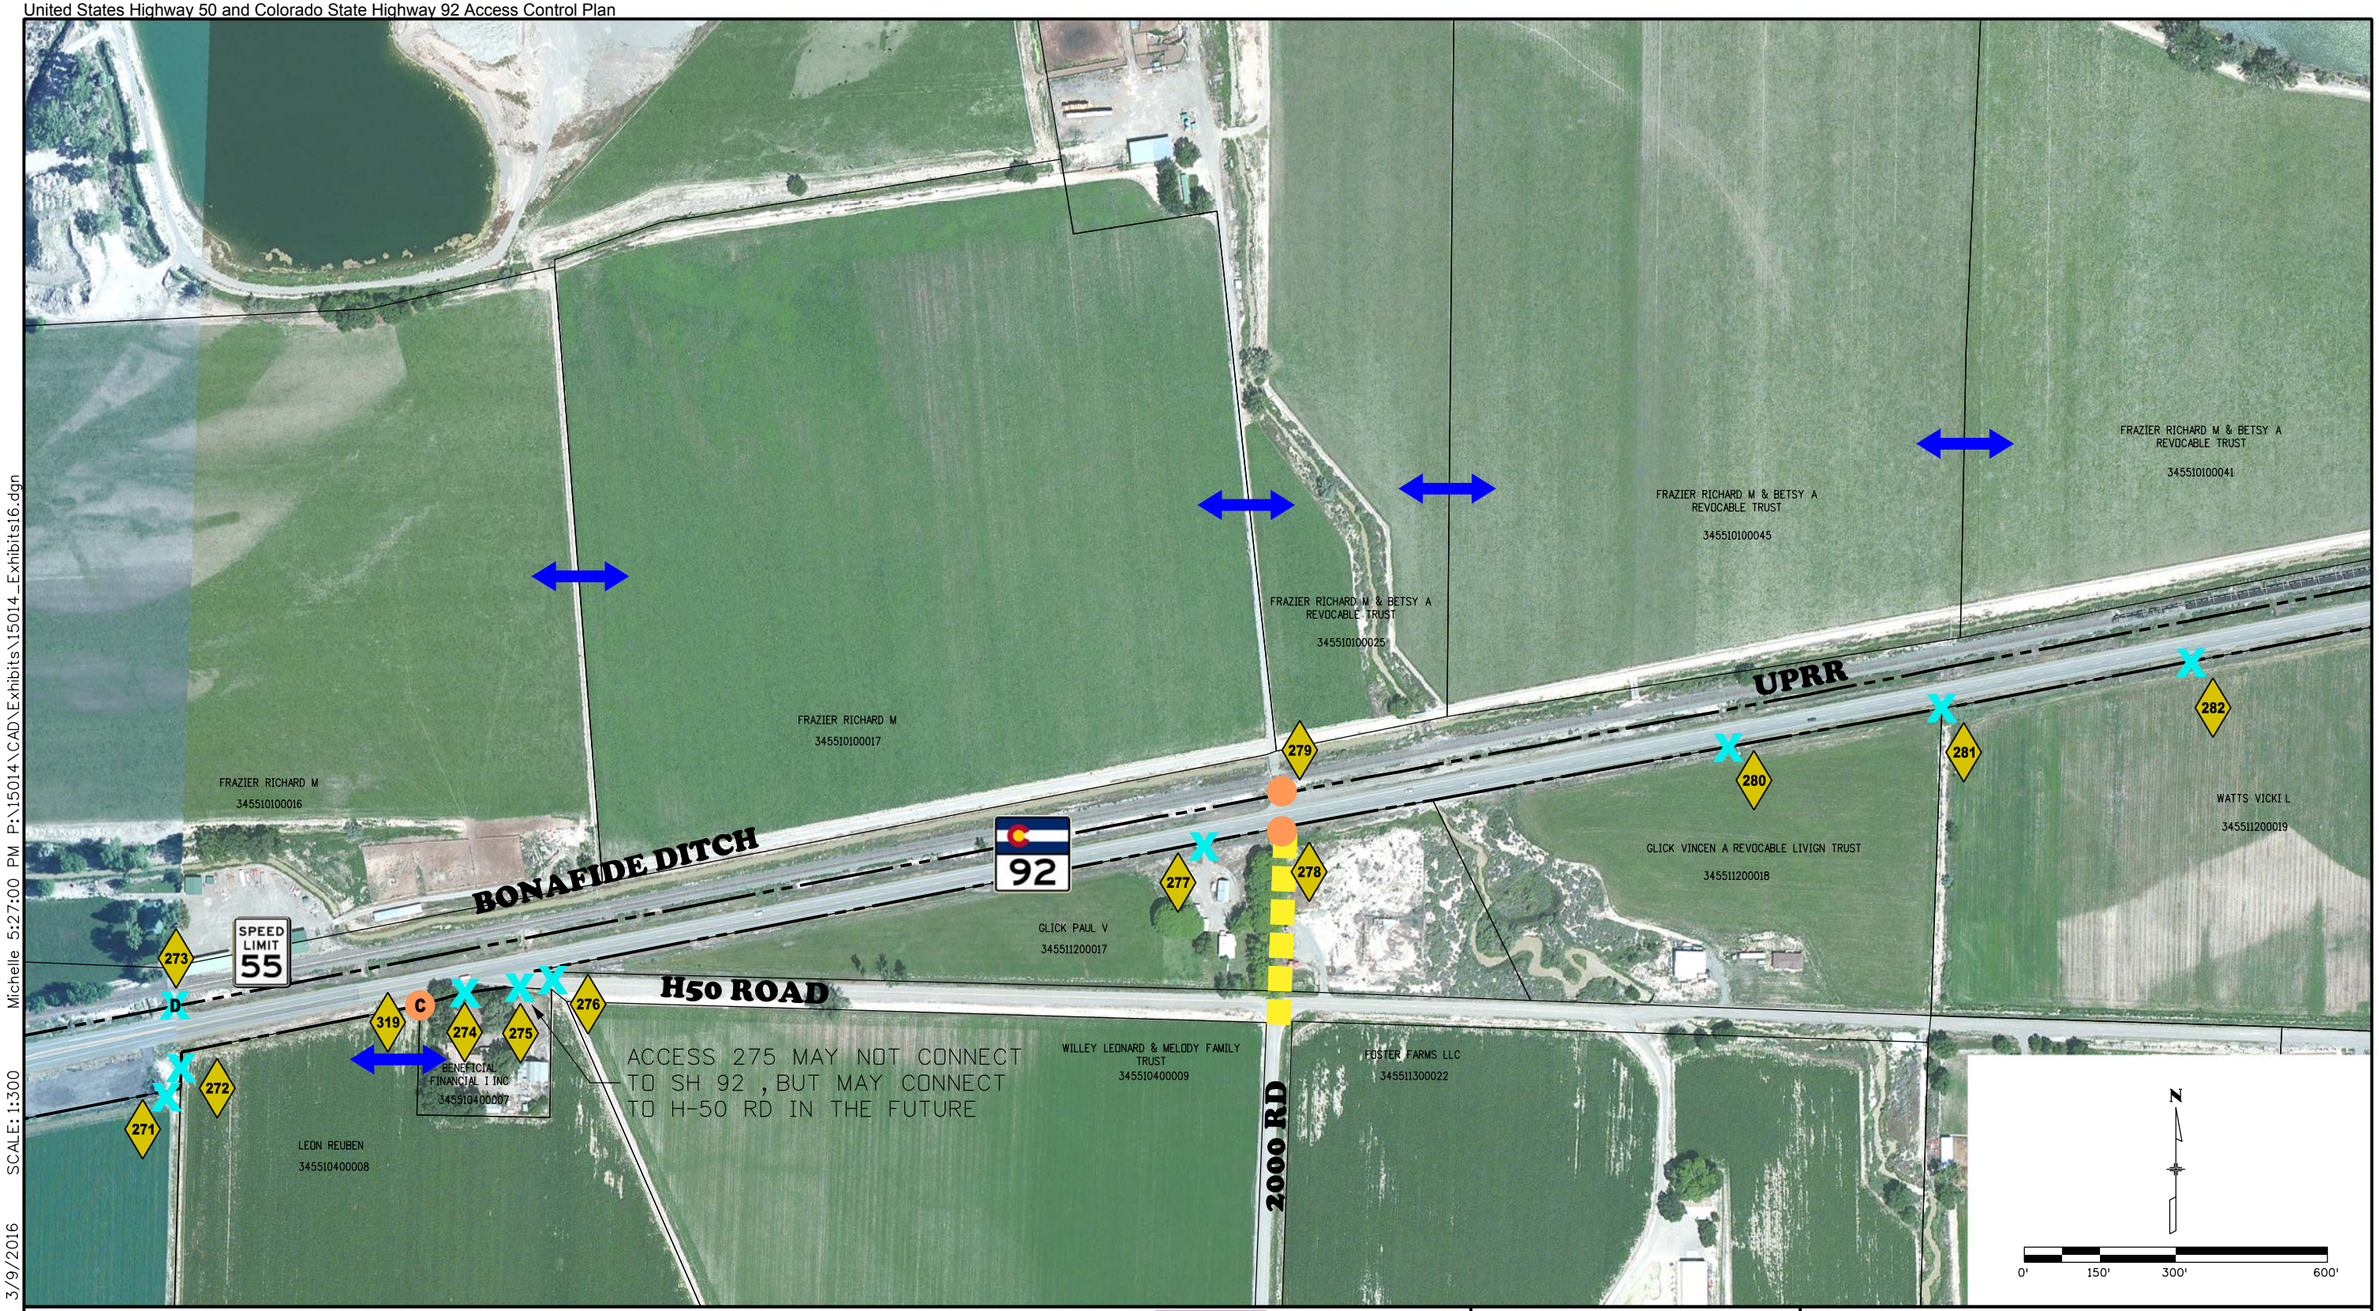

Michelle 5:27:00 PM P:\15014\CAD\Exhibits\15014_Exhibits16.dgn
SCALE: 1:300
3/9/2016

LEGEND:

- ## Access Point
- Full Movement
- Frontage Road Full Movement
- Milepost
- 3/4 Movement Left-In
- Right-In, Right-Out
- Close Existing Access Point
- Existing Signalized Intersection
- Cross Access for Shared Access Point
- Parcel Line
- Alternate Route (Conceptual)
- Delta City Boundary
- Orchard City Boundary
- Highway Right of Way
- Access Control Line
- "C" Conditional
- "R" Residential Access
- "F" Field Access
- "D" Ditch
- Principal Arterial
- Proposed Principal Arterial
- Proposed Minor Arterial
- Proposed Collector
- Collector
- Proposed Alley
- Proposed Local Street

COLORADO Department of Transportation

City of DELTA

US 50 & SH 92 ACCESS EXHIBIT
16 OF 19

RP 4.0 TO RP 4.9

Stolfus

Exhibit A
United States Highway 50 and Colorado State Highway 92 Access Control Plan

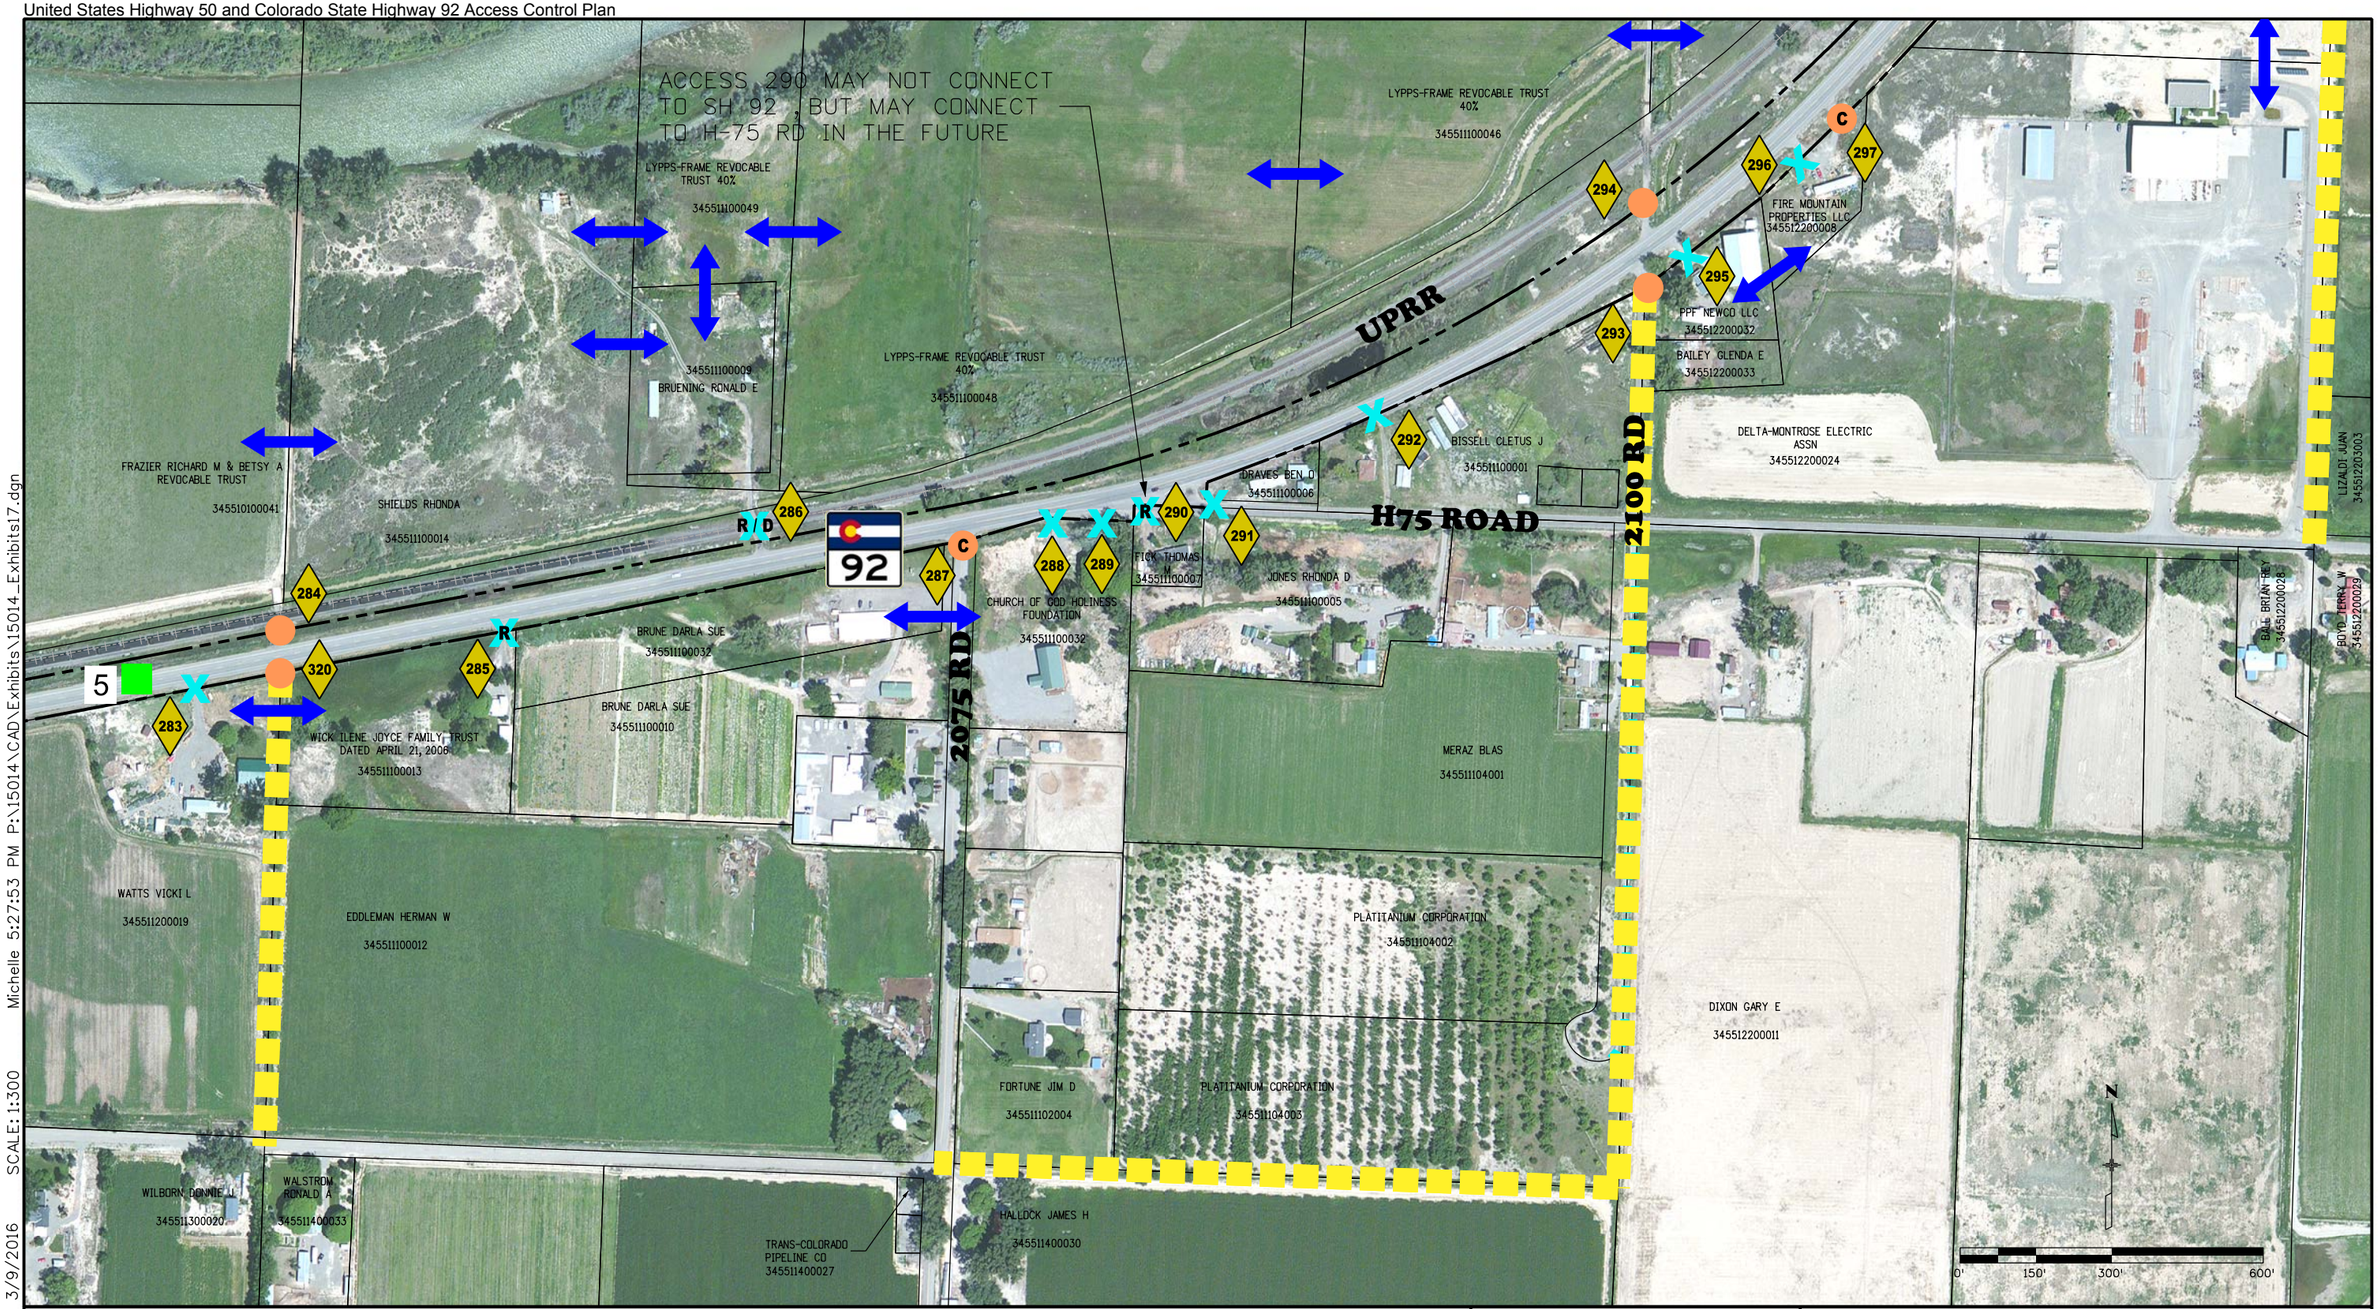

P:\15014\CAD\Exhibits\15014_Exhibits17.dgn Michelle 5:27:53 PM
SCALE: 1:300
3/9/2016

LEGEND:

- ## Access Point
- Full Movement
- Frontage Road Full Movement
- Milepost
- 3/4 Movement Left-In
- Right-In, Right-Out
- Close Existing Access Point
- Existing Signalized Intersection
- Cross Access for Shared Access Point
- Parcel Line
- Alternate Route (Conceptual)
- Delta City Boundary
- Orchard City Boundary
- Highway Right of Way
- Access Control Line
- "C" Conditional
- "R" Residential Access
- "F" Field Access
- "D" Ditch
- Principal Arterial
- Proposed Principal Arterial
- Proposed Minor Arterial
- Proposed Collector
- Collector
- Proposed Alley
- Proposed Local Street

COLORADO Department of Transportation

City of Delta

US 50 & SH 92 ACCESS EXHIBIT
17 OF 19

RP 4.9 TO RP 5.7

Stolfus

Exhibit A
United States Highway 50 and Colorado State Highway 92 Access Control Plan

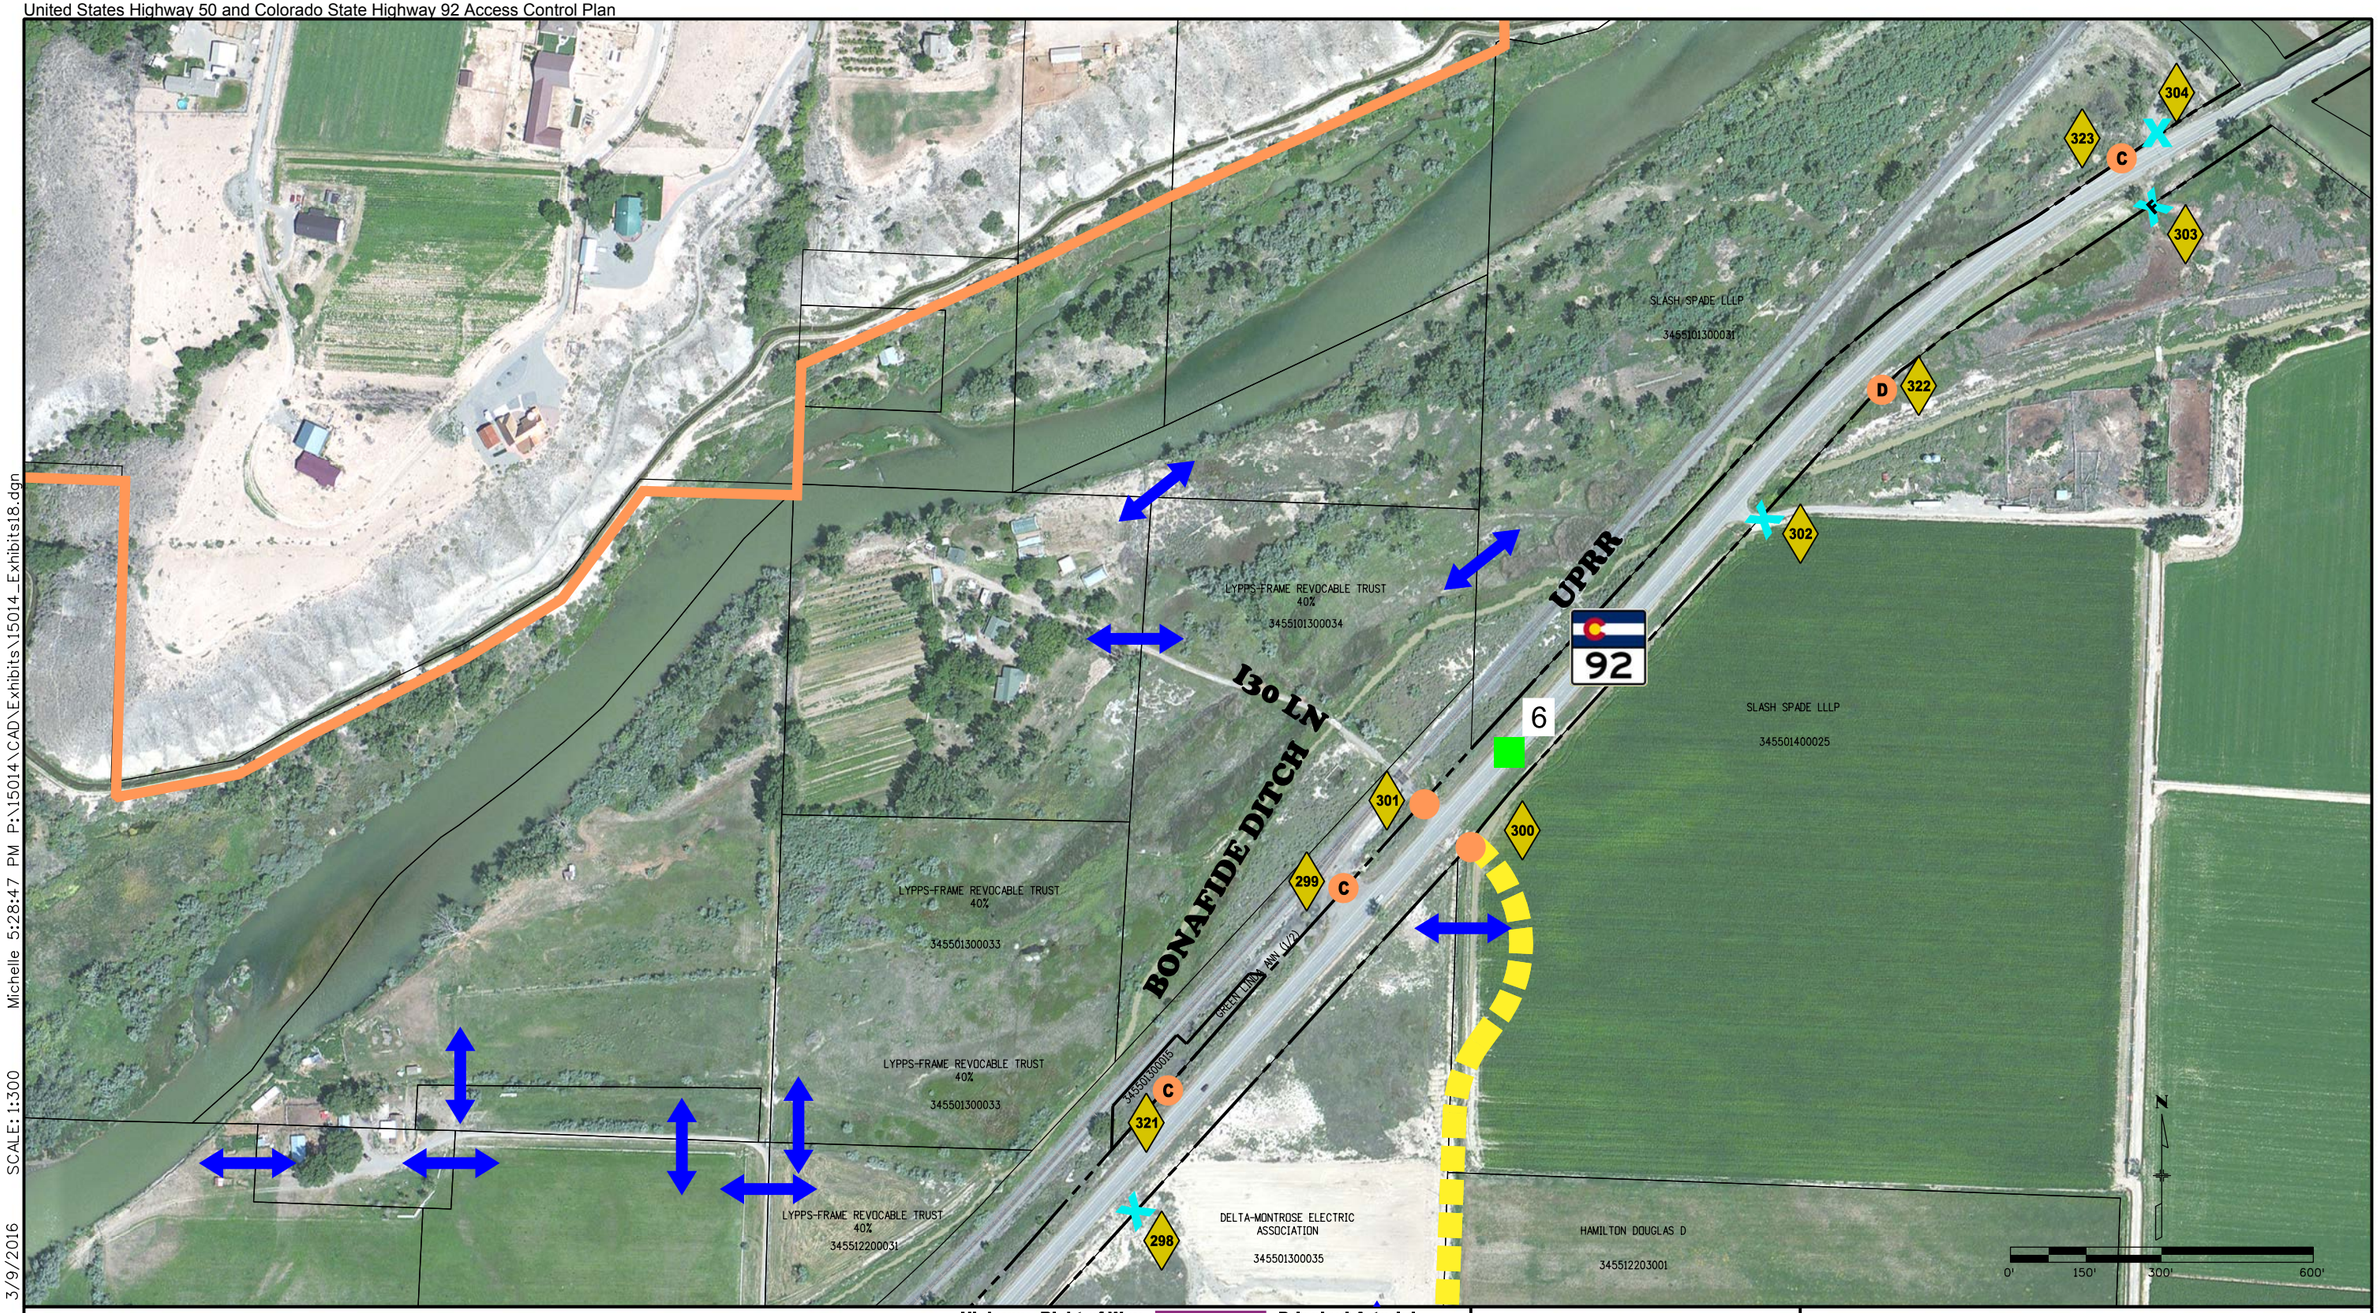

Michelle 5:28:47 PM P:\15014\CAD\Exhibits\15014_Exhibits18.dgn
SCALE: 1:300
3/9/2016

LEGEND:

- ## Access Point
- Full Movement
- Frontage Road Full Movement
- Milepost
- 3/4 Movement Left-In
- Right-In, Right-Out
- Close Existing Access Point
- Existing Signalized Intersection
- Cross Access for Shared Access Point
- Parcel Line
- Alternate Route (Conceptual)
- Delta City Boundary
- Orchard City Boundary
- Highway Right of Way
- Access Control Line
- "C" Conditional
- "R" Residential Access
- "F" Field Access
- "D" Ditch
- Principal Arterial
- Proposed Principal Arterial
- Proposed Minor Arterial
- Proposed Collector
- Collector
- Proposed Alley
- Proposed Local Street

COLORADO Department of Transportation

City of DELTA

US 50 & SH 92 ACCESS EXHIBIT
18 OF 19

RP 5.8 TO RP 6.4

Stolfus

Exhibit A
United States Highway 50 and Colorado State Highway 92 Access Control Plan

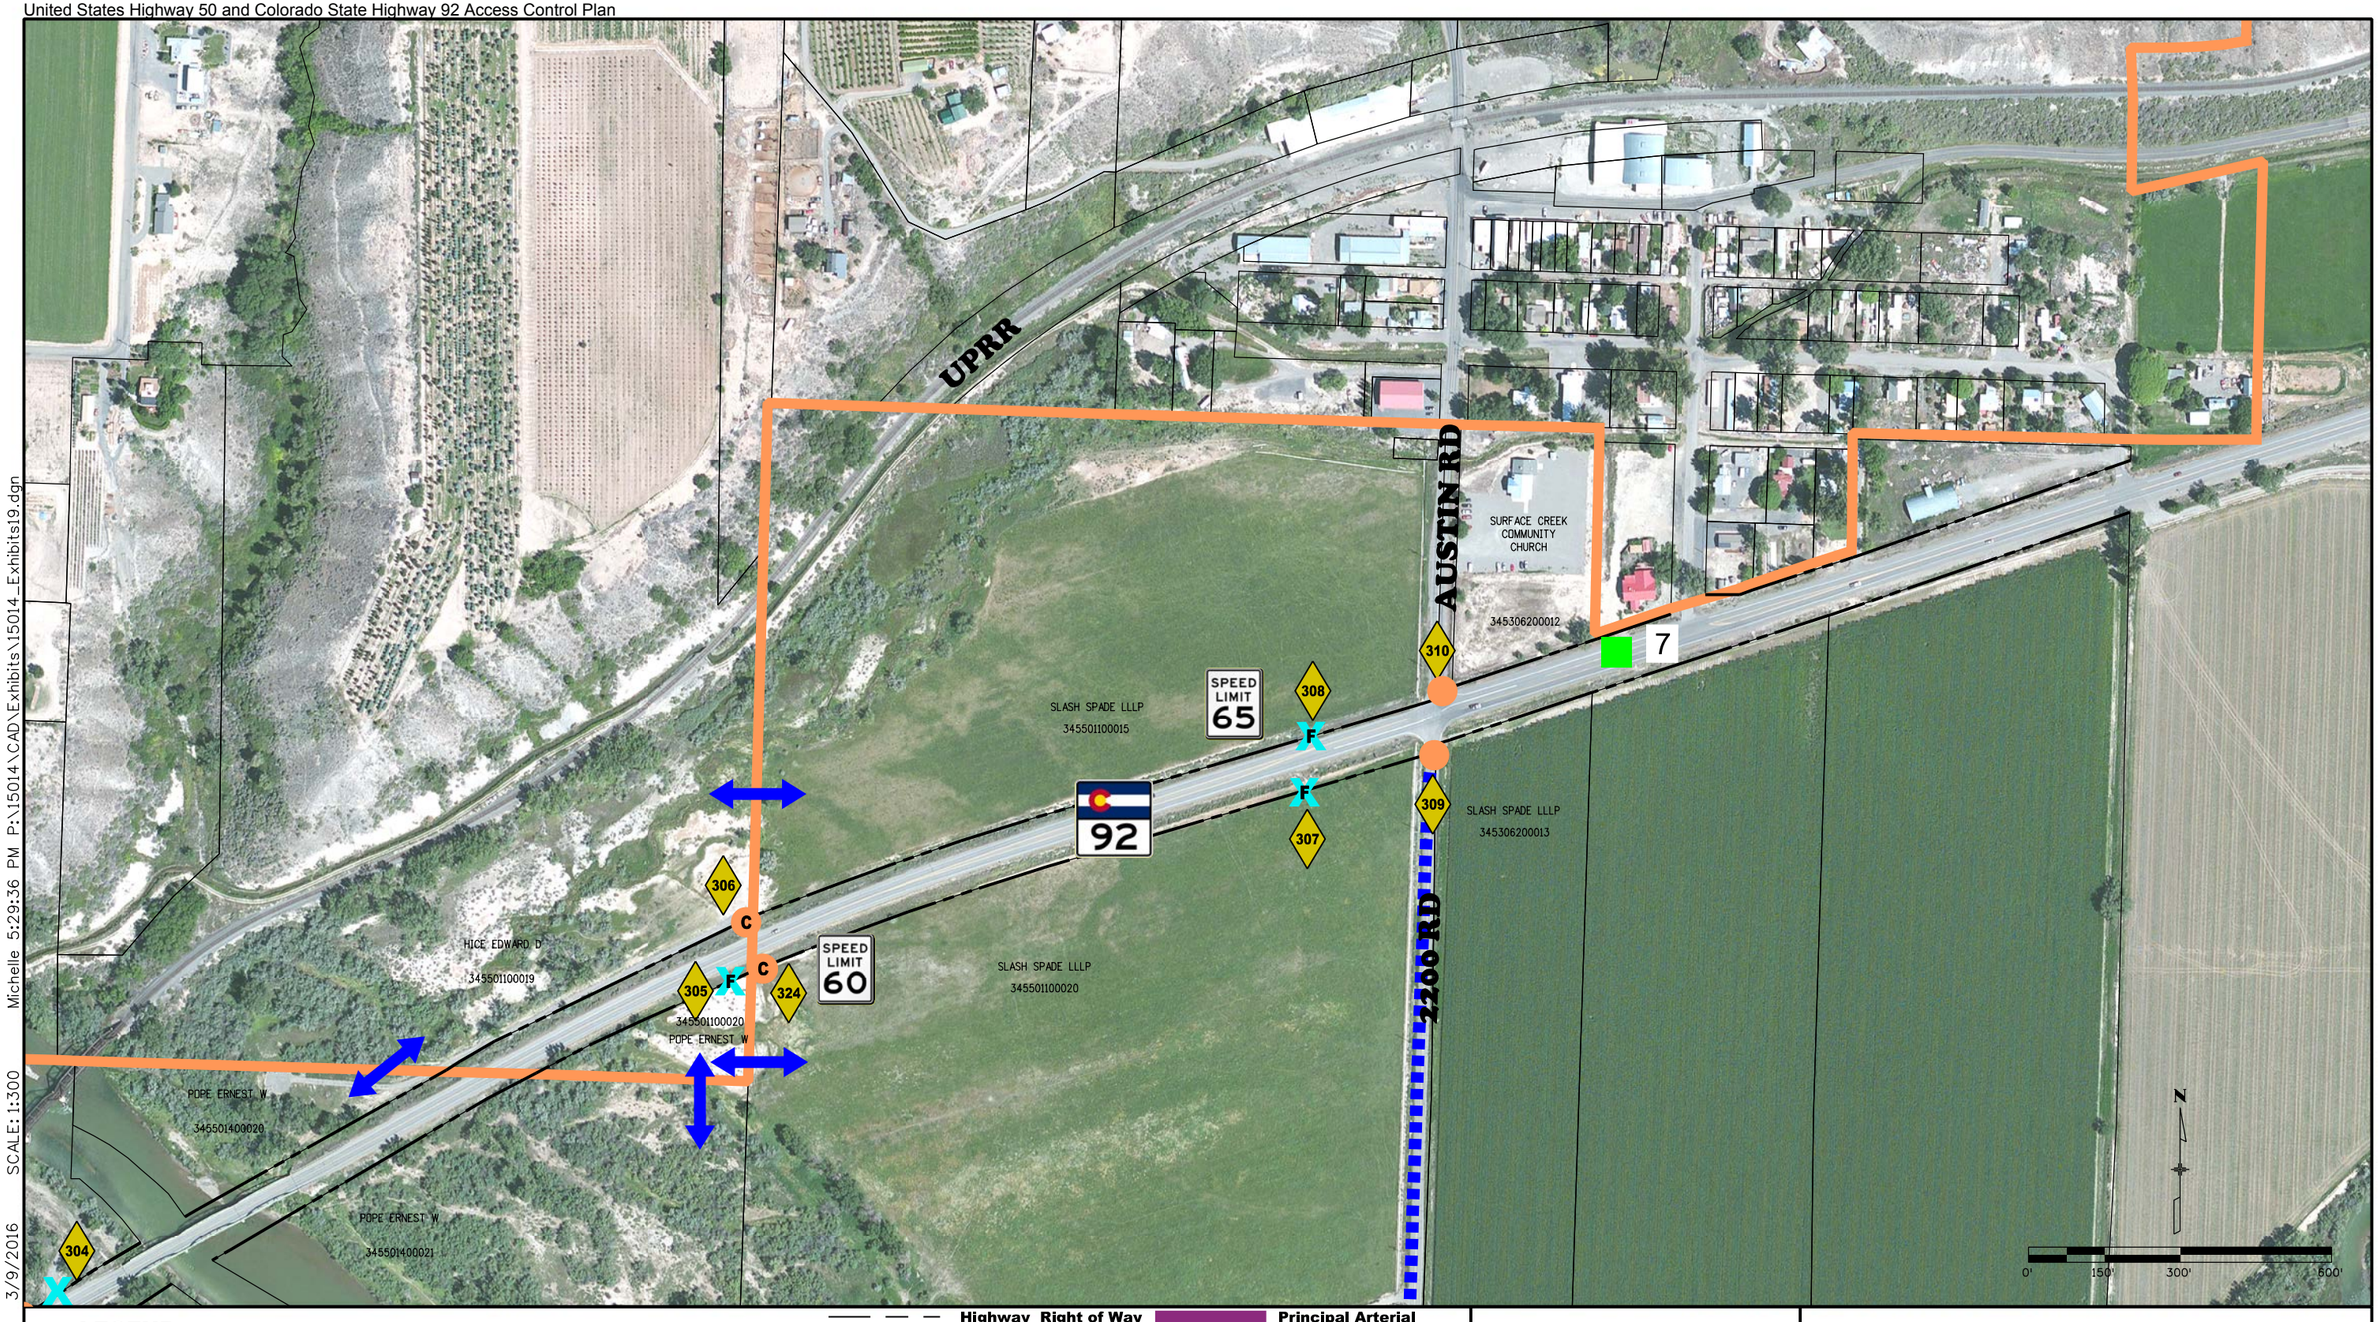

Michelle 5:29:36 PM P:\15014\CAD\Exhibits\15014_Exhibits19.dgn
SCALE:1:300
3/9/2016

LEGEND:

- ## Access Point
- Full Movement
- Frontage Road Full Movement
- Milepost
- 3/4 Movement Left-In
- Right-In, Right-Out
- Close Existing Access Point
- Existing Signalized Intersection
- Cross Access for Shared Access Point
- Parcel Line
- Alternate Route (Conceptual)
- Delta City Boundary
- Orchard City Boundary
- Highway Right of Way
- Access Control Line
- "C" Conditional
- "R" Residential Access
- "F" Field Access
- "D" Ditch
- Principal Arterial
- Proposed Principal Arterial
- Proposed Minor Arterial
- Proposed Collector
- Collector
- Proposed Alley
- Proposed Local Street

COLORADO Department of Transportation

City of DELTA

US 50 & SH 92 ACCESS EXHIBIT
19 OF 19

RP 6.4 TO RP 6.938

Stolfus