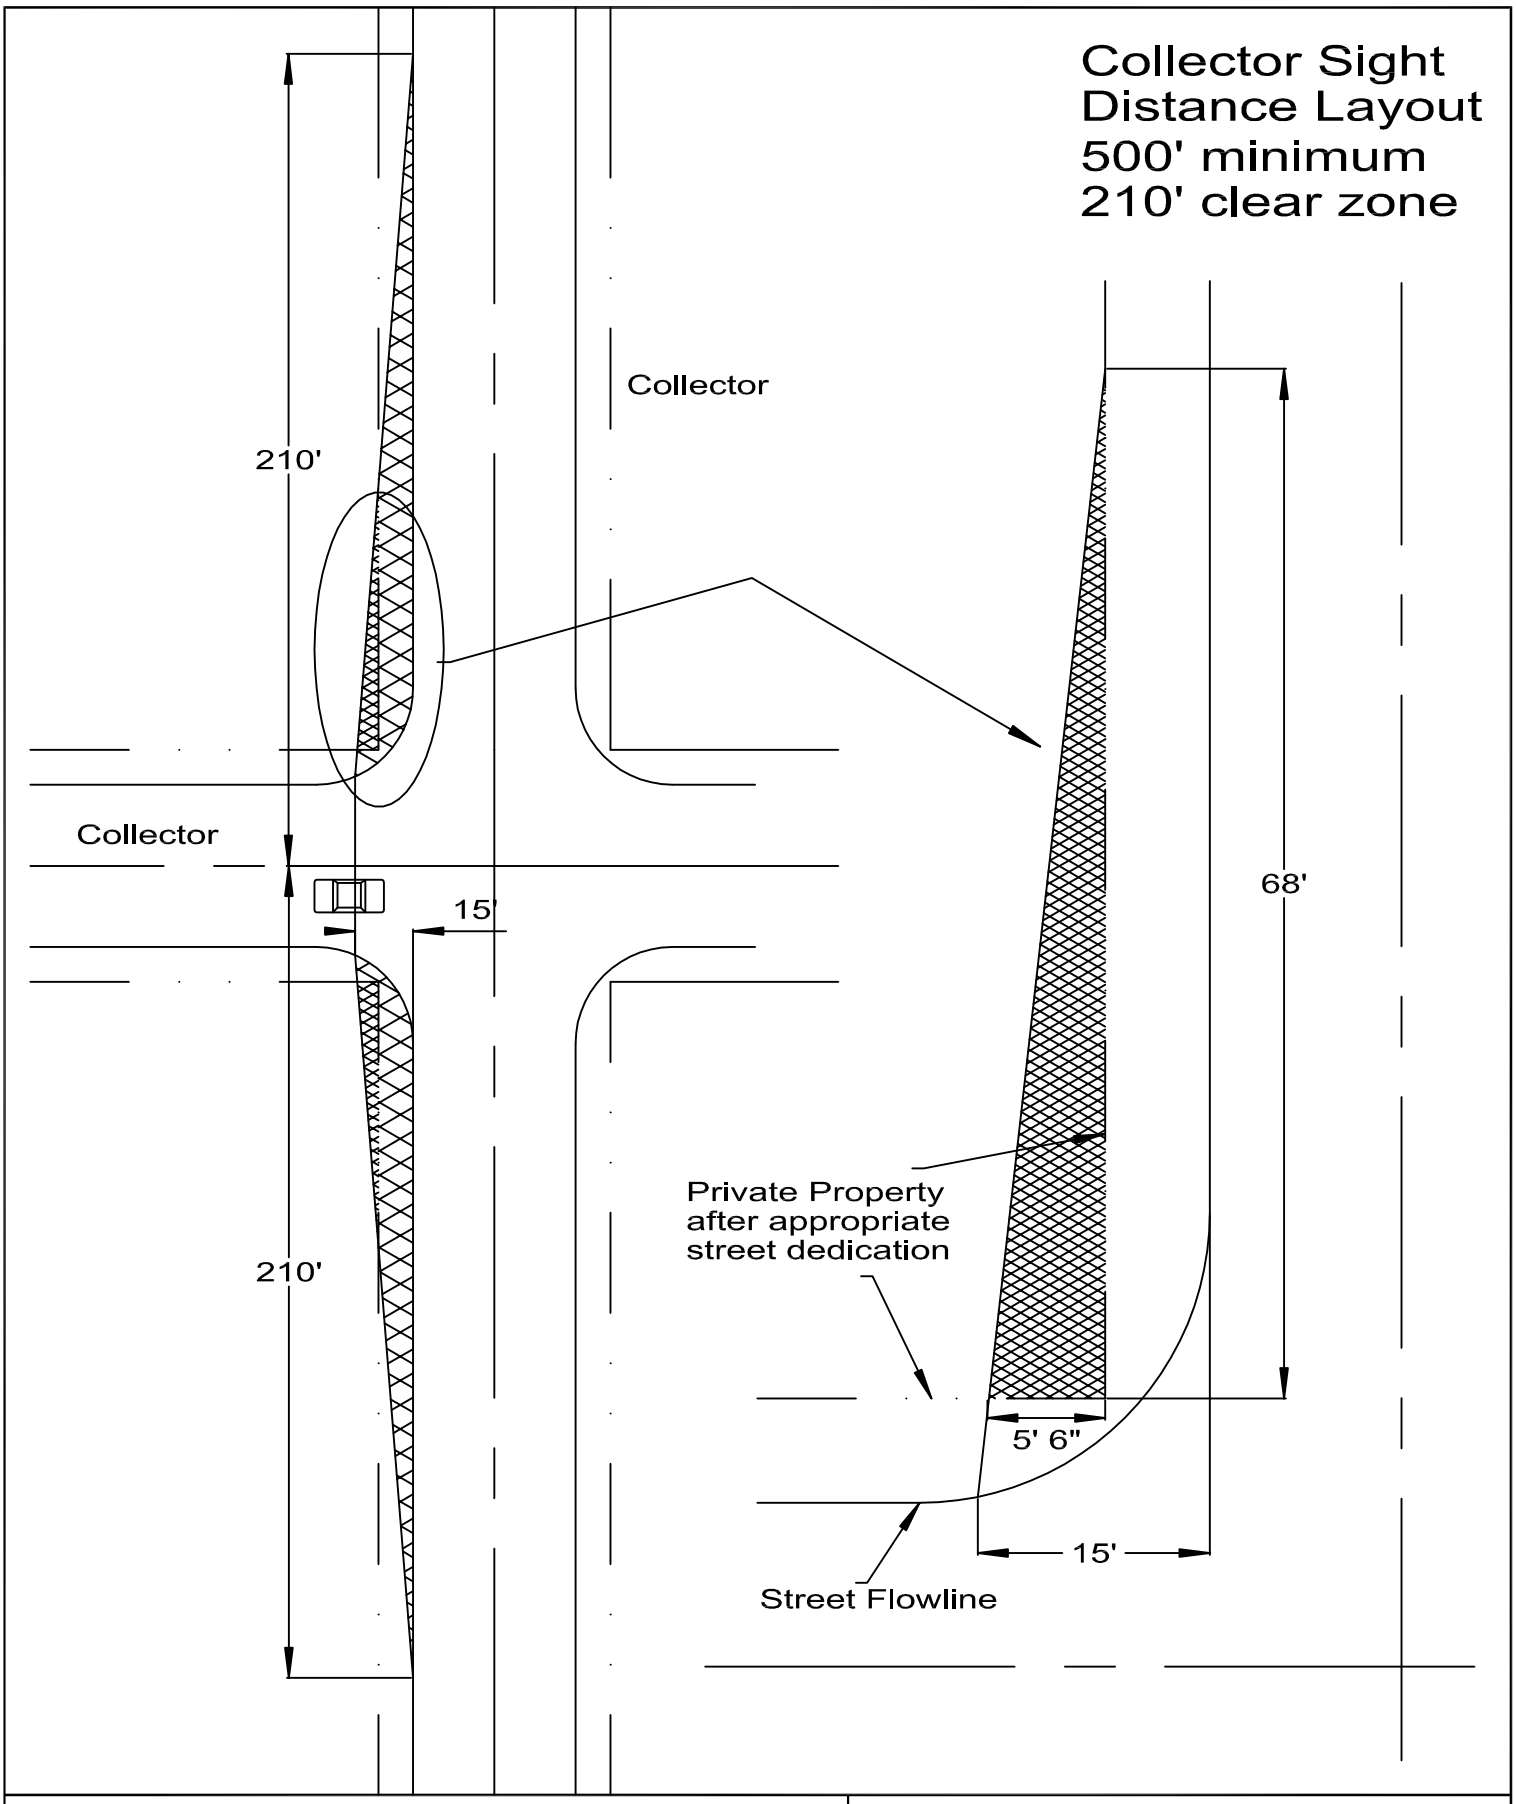

City of DELTA

CITY of DELTA
360 MAIN STREET
DELTA, CO 81416

SIGHT DISTANCE DIAGRAM
COLLECTOR STREET
DETAIL

DATE: OCTOBER 2009 | SHEET R10 OF 30