Minor Arterial
Sight Distance Layout
575' Minimum
310' Left
170' Right

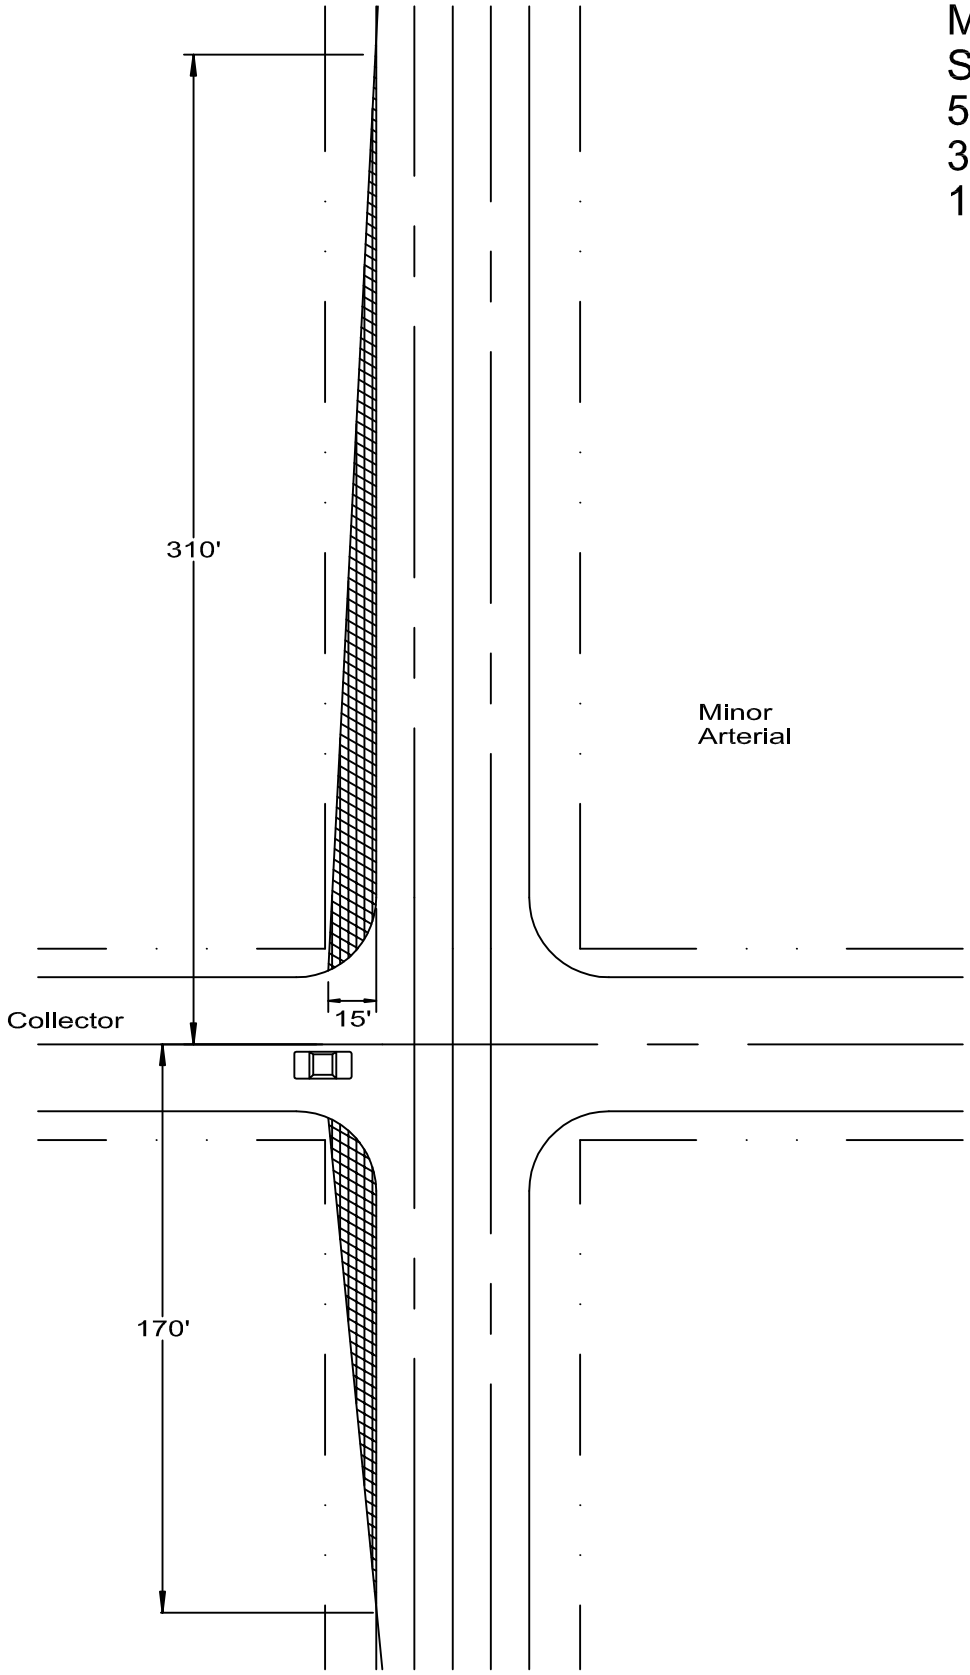


City of DELTA

CITY of DELTA
360 MAIN STREET
DELTA, CO 81416

SIGHT DISTANCE DIAGRAM
MINOR ARTERIAL
DETAIL

DATE: OCTOBER 2009 | SHEET R11 OF 30