Principal Arterial
Sight Distance Layout
725' Minimum
410' Left
180' Right

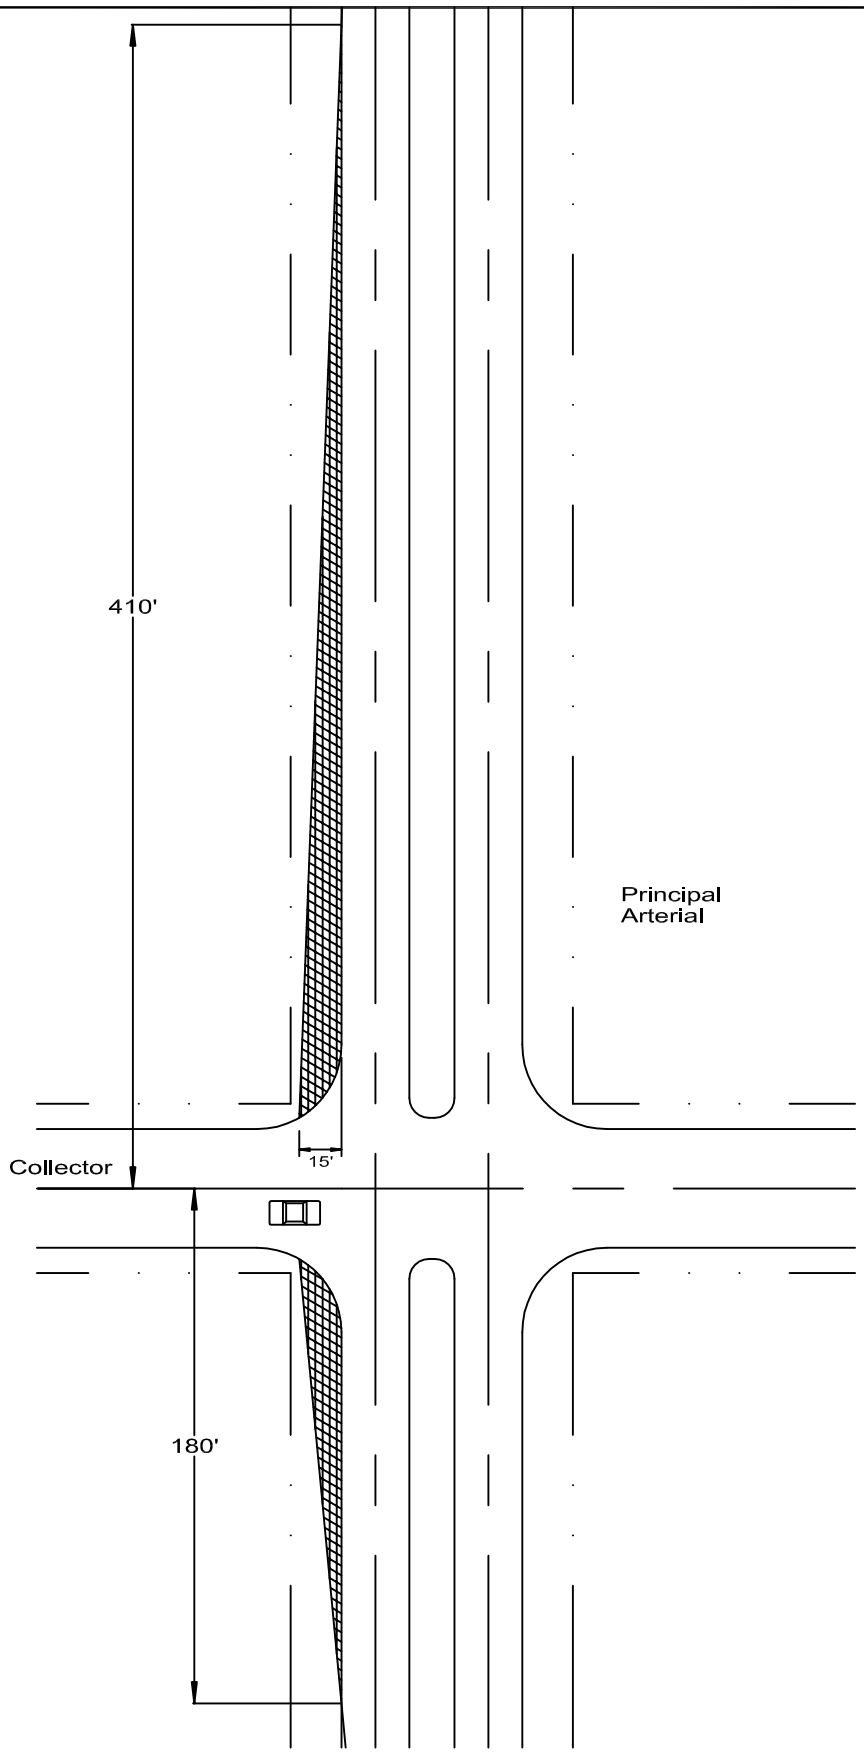

City of DELTA

CITY of DELTA
360 MAIN STREET
DELTA, CO 81416

SIGHT DISTANCE DIAGRAM
PRINCIPLE ARTERIAL
DETAIL

DATE: OCTOBER 2009 | SHEET R12 OF 30